DocuSign Envelope ID: A67ABEF4-0DAE-48C7-97EB-263367BB90D4

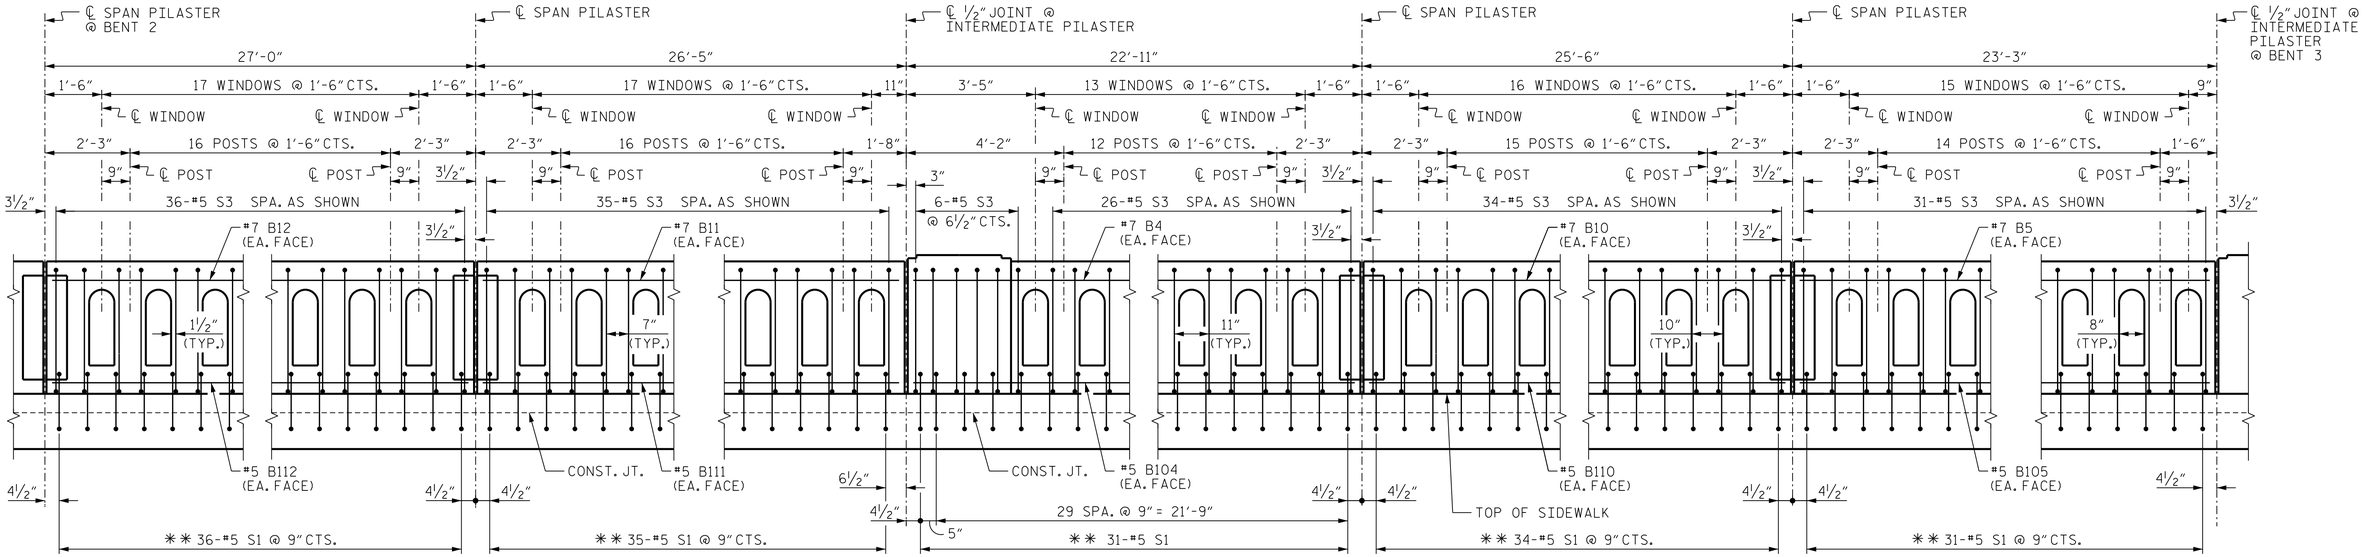

LEFT RAIL

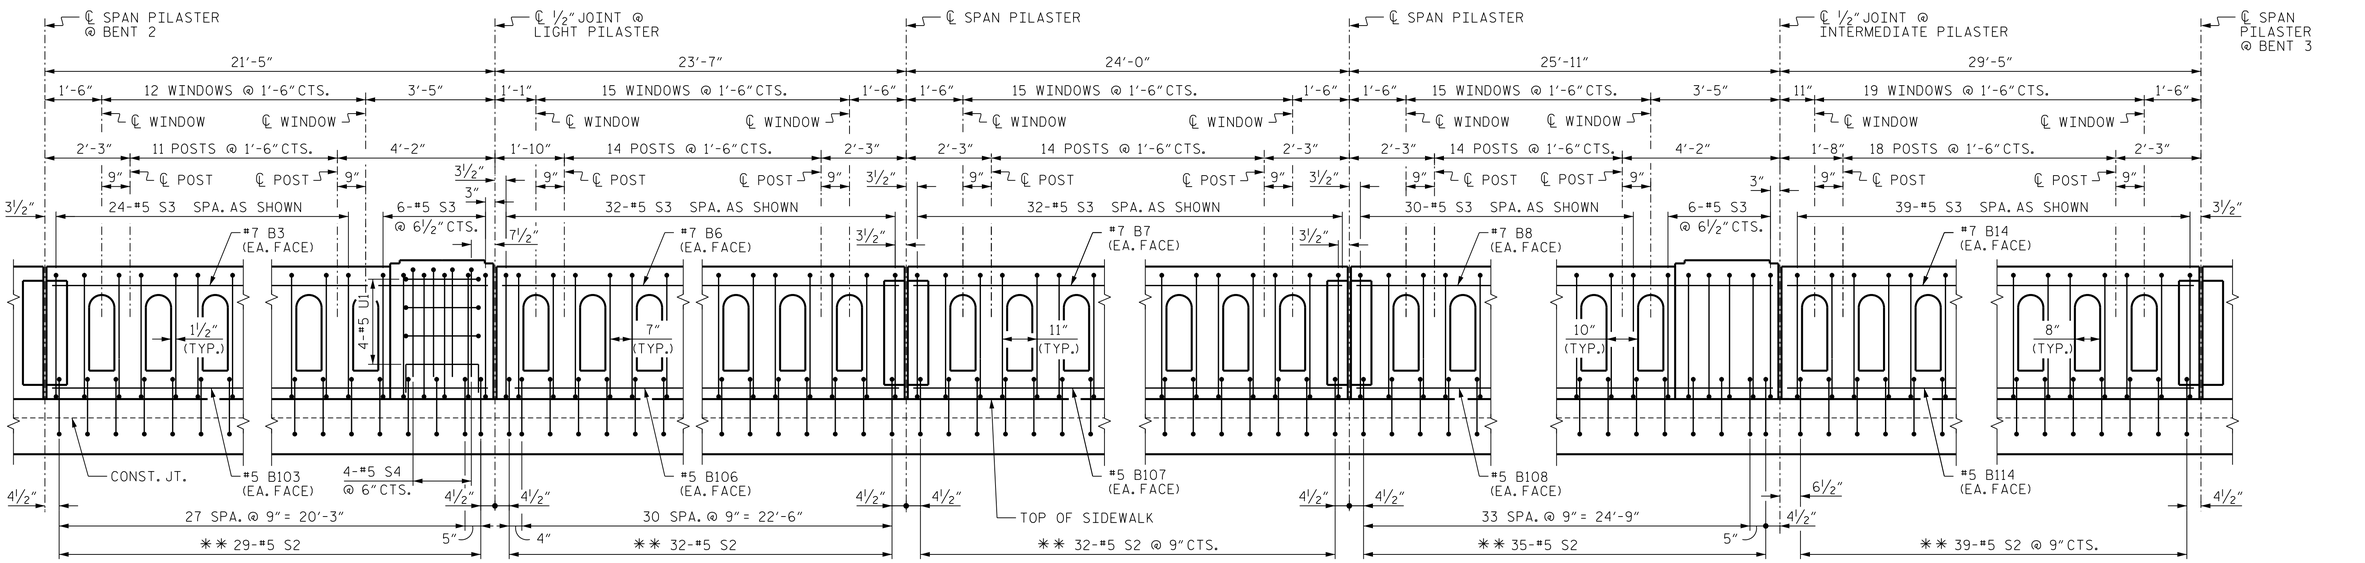

RIGHT RAIL

REINFORCING PLACEMENT - SPAN C

(DIMENSIONS SHOWN ARE MEASURED ALONG BACK FACE OF RAIL)

** #5 S1 & #5 S2 ARE CAST IN THE DECK SLAB.

PROJECT NO. B-4565

LENOIR COUNTY

STATION: 20+17.50 -L-

SHEET 6 OF 8

STATE OF NORTH CAROLINA
DEPARTMENT OF TRANSPORTATION
RALEIGH

SUPERSTRUCTURE

CLASSIC CONCRETE BRIDGE RAIL WITH SIDEWALK

NORTH CAROLINA PROFESSIONAL SEAL 027799 ENGINEER ALLYSON K. ORR
11/13/2014

MI ENGINEERING
1011 SCHAUB DRIVE, SUITE 100
RALEIGH, NC 27606
(919) 851-6606
FIRM PE NUMBER : P-0671

REVISIONS						
NO.	BY:	DATE:	NO.	BY:	DATE:	
1			3			
2			4			

SHEET NO. S-30

TOTAL SHEETS 118

DRAWN BY :	B.E. ATKINSON	DATE :	07/14
CHECKED BY :	A.K. ORR	DATE :	08/14
DESIGN ENGINEER OF RECORD :	A.K. ORR	DATE :	10/14

11/13/2014
1:21:54 PM
User: blanning
Filename: P:\NC Bridges\MI4001.01 - B-4565 Lenoir\Site 1\Structures\401_150_S01_B4565_SMU_CCR06.dgn