DocuSign Envelope ID: A67ABEF4-0DAE-48C7-97EB-263367BB90D4

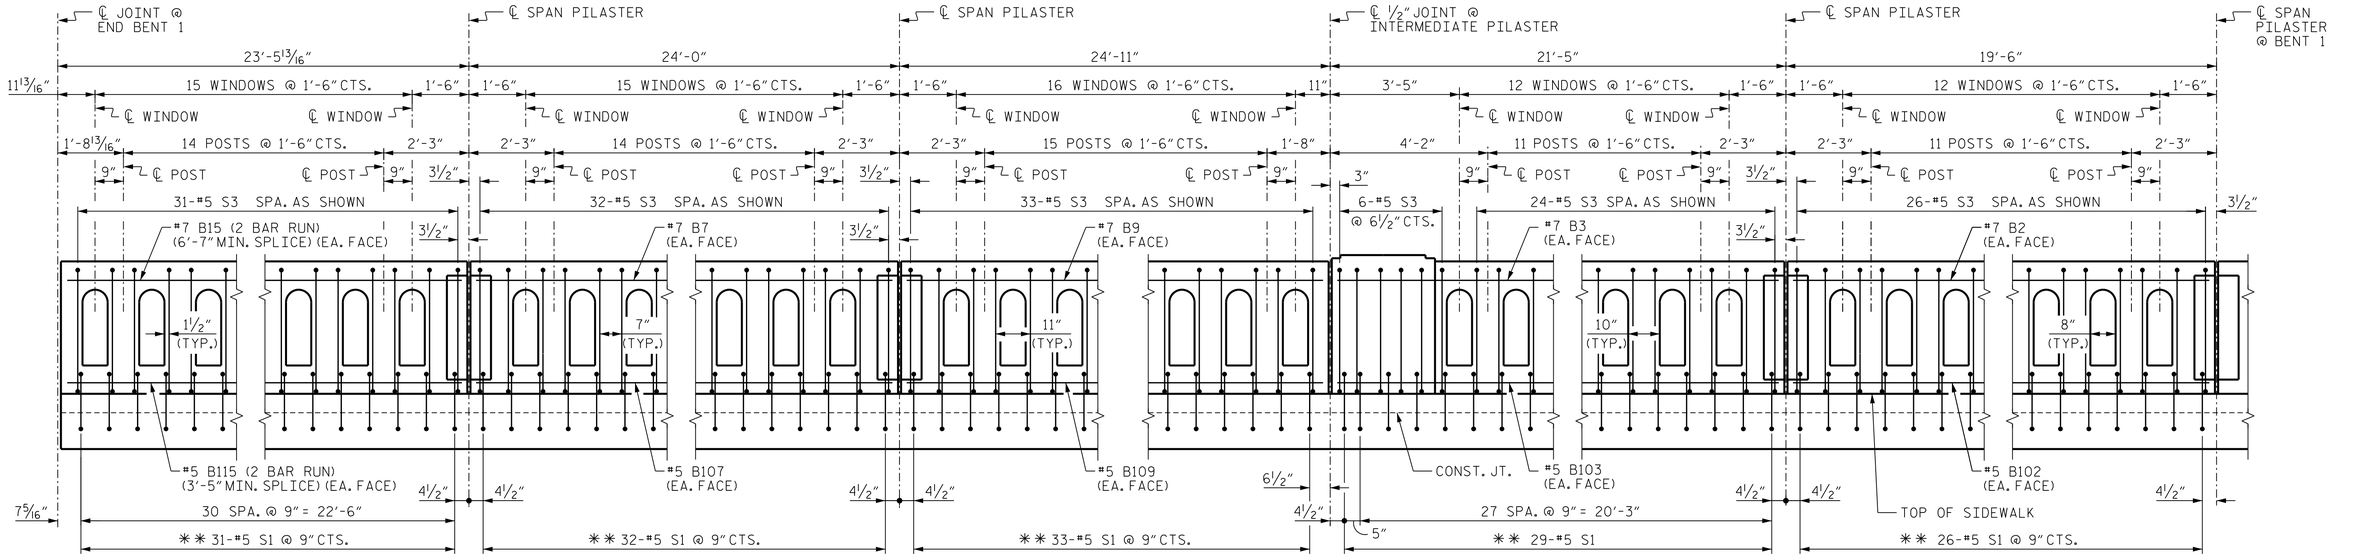

LEFT RAIL

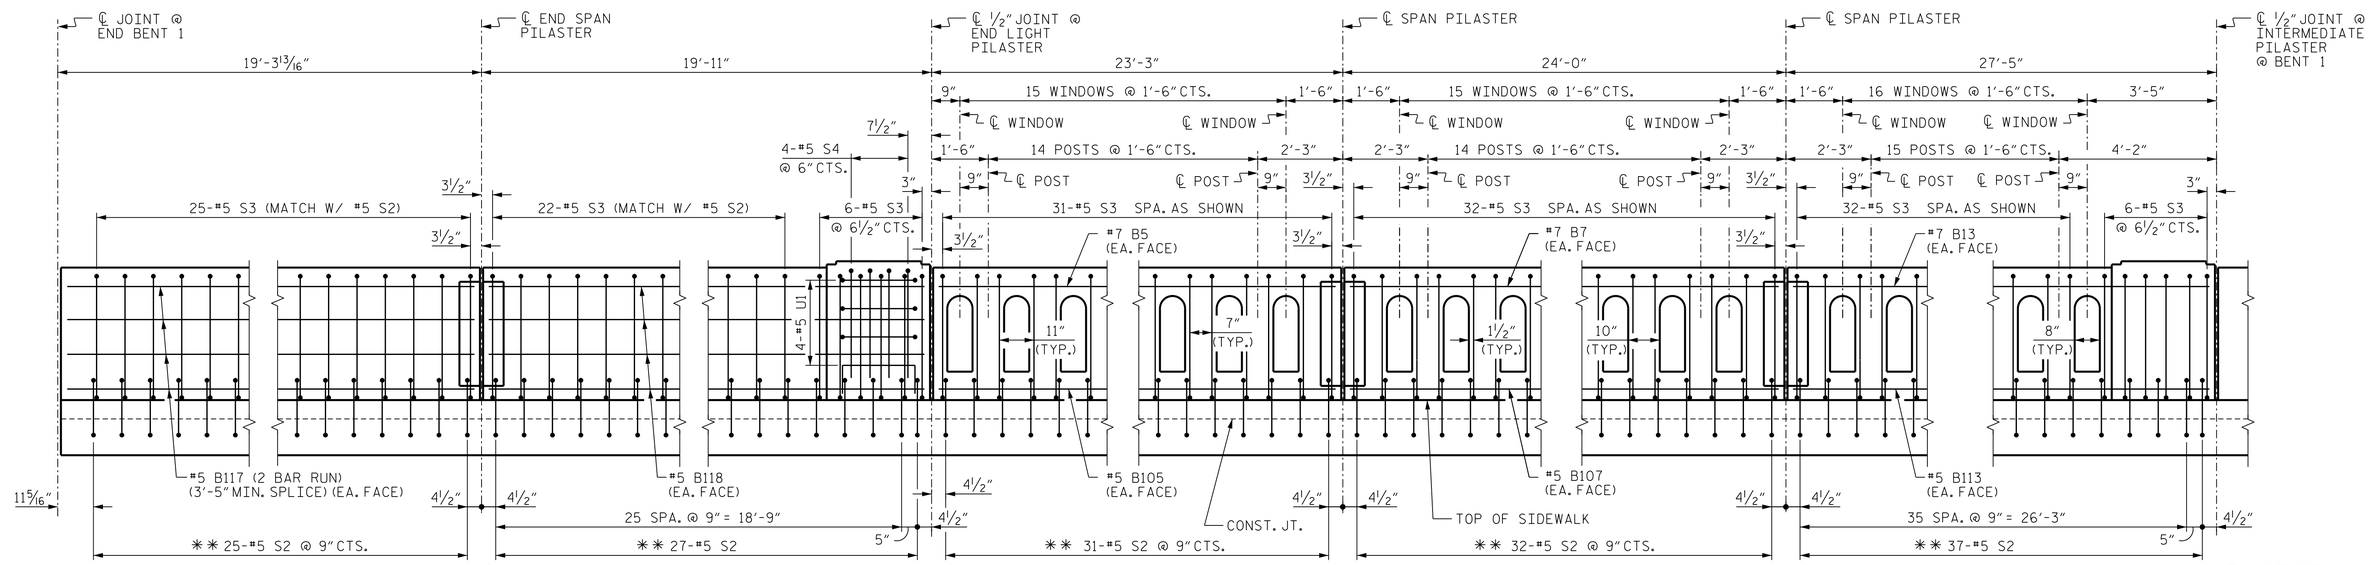

RIGHT RAIL

PROJECT NO. B-4565

LENOIR COUNTY

STATION: 20+17.50 -L-

SHEET 4 OF 8

REINFORCING PLACEMENT - SPAN A

(DIMENSIONS SHOWN ARE MEASURED ALONG BACK FACE OF RAIL)

** #5 S1 & #5 S2 ARE CAST IN THE DECK SLAB.

REFER TO SECTIONS A-A, B-B, ETC. FOR MORE INFORMATION ON SPACING OF S3 BARS.

NORTH CAROLINA PROFESSIONAL SEAL 027799 ENGINEER ALLYSON K. ORR
11/13/2014

STATE OF NORTH CAROLINA
DEPARTMENT OF TRANSPORTATION
RALEIGH

SUPERSTRUCTURE

CLASSIC CONCRETE BRIDGE RAIL WITH SIDEWALK

MI ENGINEERING
1011 SCHAUB DRIVE, SUITE 100
RALEIGH, NC 27606
(919) 851-6606
FIRM PE NUMBER : P-0671

REVISIONS						
NO.	BY:	DATE:	NO.	BY:	DATE:	
1			3			
2			4			

SHEET NO. S-28

TOTAL SHEETS 118

DRAWN BY :	B.E. ATKINSON	DATE :	07/14
CHECKED BY :	A.K. ORR	DATE :	08/14
DESIGN ENGINEER OF RECORD :	A.K. ORR	DATE :	10/14

11/13/2014
1:21:50 PM
User: blanning
Filename: P:\NC Bridges\M14001.01 - B-4565 Lenoir\Site 1\Structures\401.140.S01.B4565.SMU.CCR04.dgn