DocuSign Envelope ID: A67ABEF4-0DAE-48C7-97EB-263367BB90D4

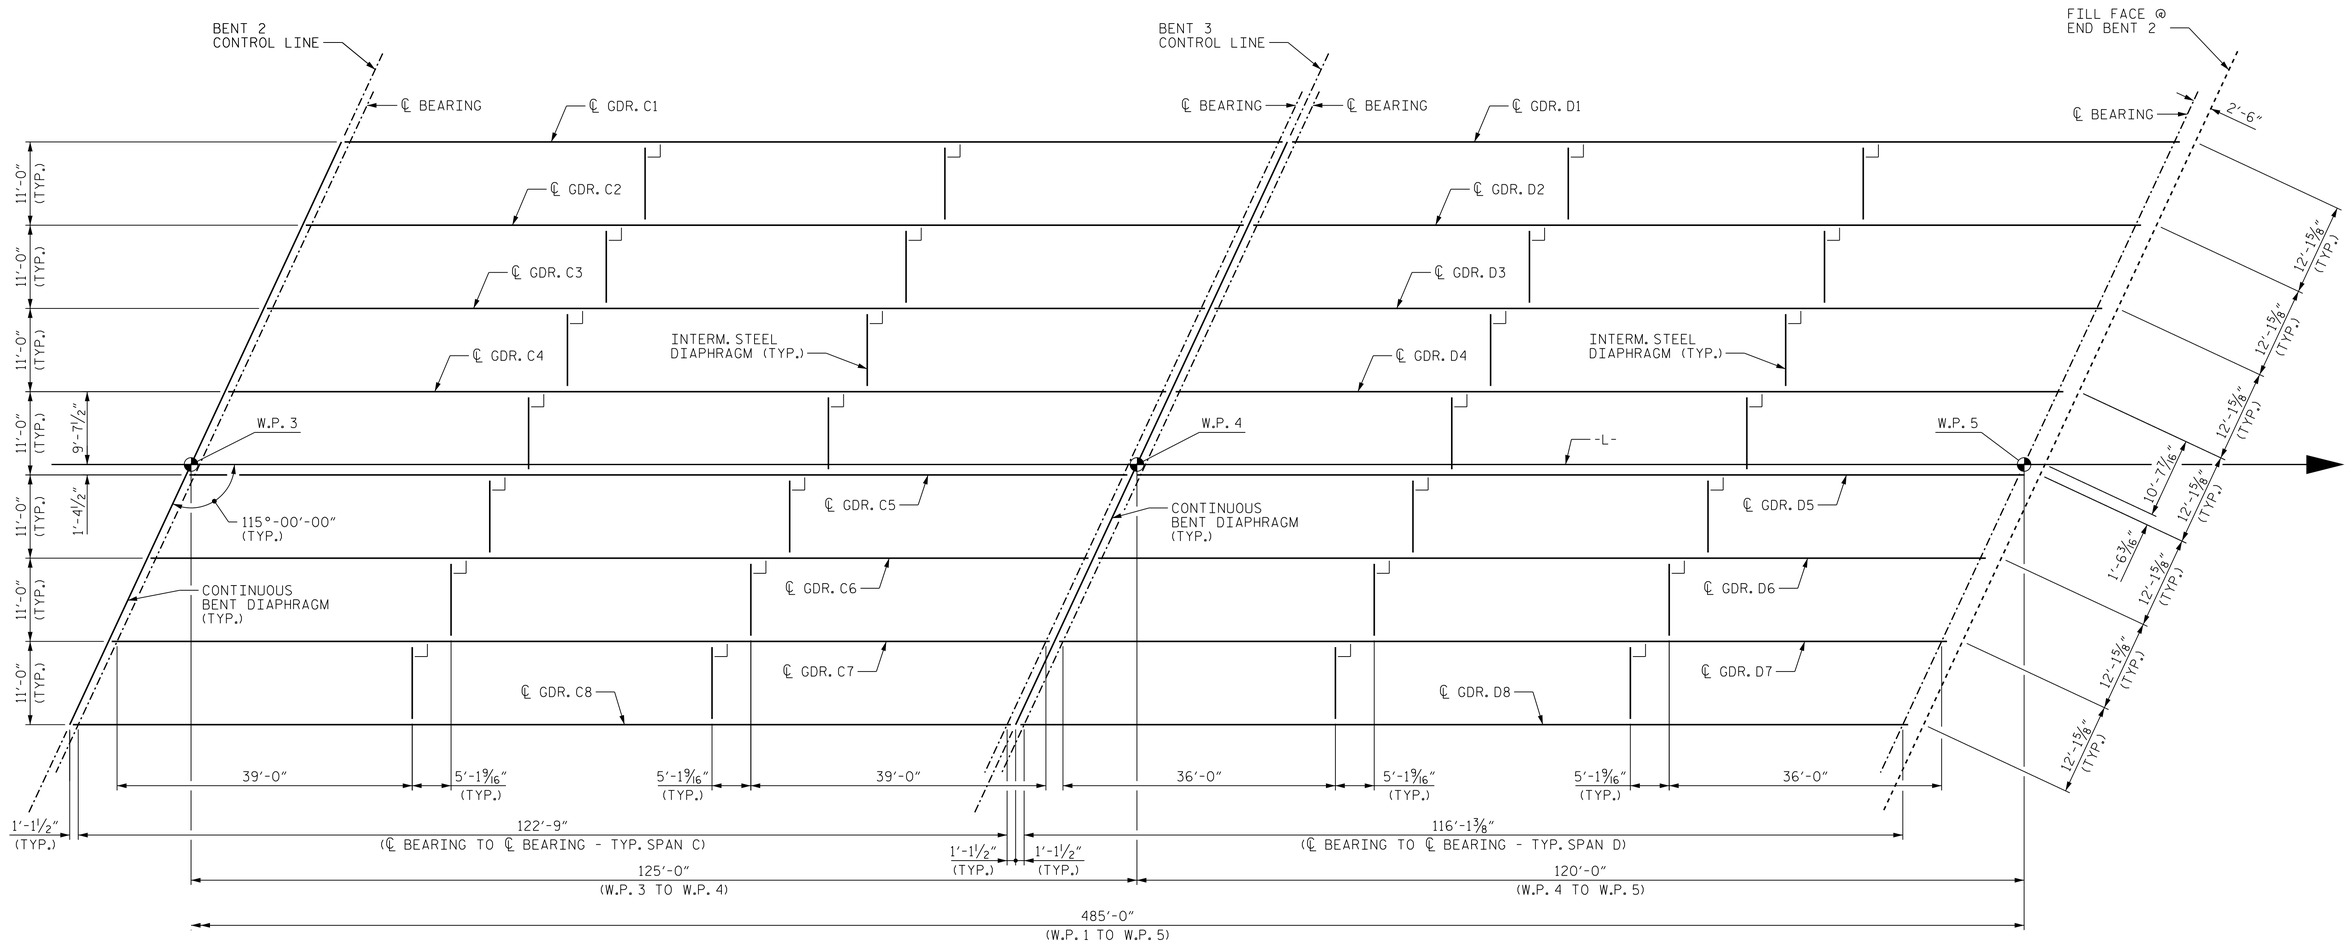

PROJECT NO. B-4565

LENOIR COUNTY

STATION: 20+17.50 -L-

FRAMING PLAN

FOR ½"Ø FORMED HOLE LOCATION, SEE "SUPERSTRUCTURE FRAMING PLAN, SPAN A & B" SHEET.

STATE OF NORTH CAROLINA
DEPARTMENT OF TRANSPORTATION
RALEIGH

SUPERSTRUCTURE

FRAMING PLAN

SPAN C & D

NORTH CAROLINA PROFESSIONAL SEAL 027799 ENGINEER ALLYSON K. ORR

11/13/2014

MI ENGINEERING
1011 SCHAUB DRIVE, SUITE 100
RALEIGH, NC 27606
(919) 851-6606
FIRM PE NUMBER : P-0671

REVISIONS							
NO.	BY:	DATE:	NO.	BY:	DATE:		
1			3				
2			4				

SHEET NO. S-17

TOTAL SHEETS 118

DRAWN BY :	J.S. ISRAELNAIM	DATE :	08/14
CHECKED BY :	G.R. COLS	DATE :	08/14
DESIGN ENGINEER OF RECORD :	A.K. ORR	DATE :	10/14

11/13/2014
1:21:26 PM
User: blanning
Filename: P:\NC Bridges\MI4001.01 - B-4565 Lenoir\Site 1\Structures\401_085_S01_B4565_SMU_FP02.dgn