DocuSign Envelope ID: A67ABEF4-0DAE-48C7-97EB-263367BB90D4

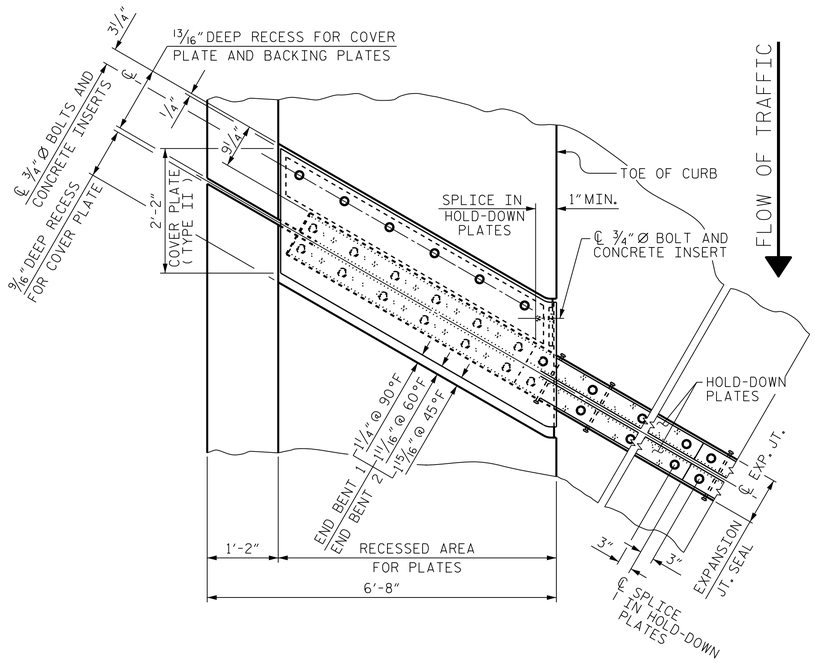

PLAN OF EXPANSION JOINT SEAL - LEFT SIDE

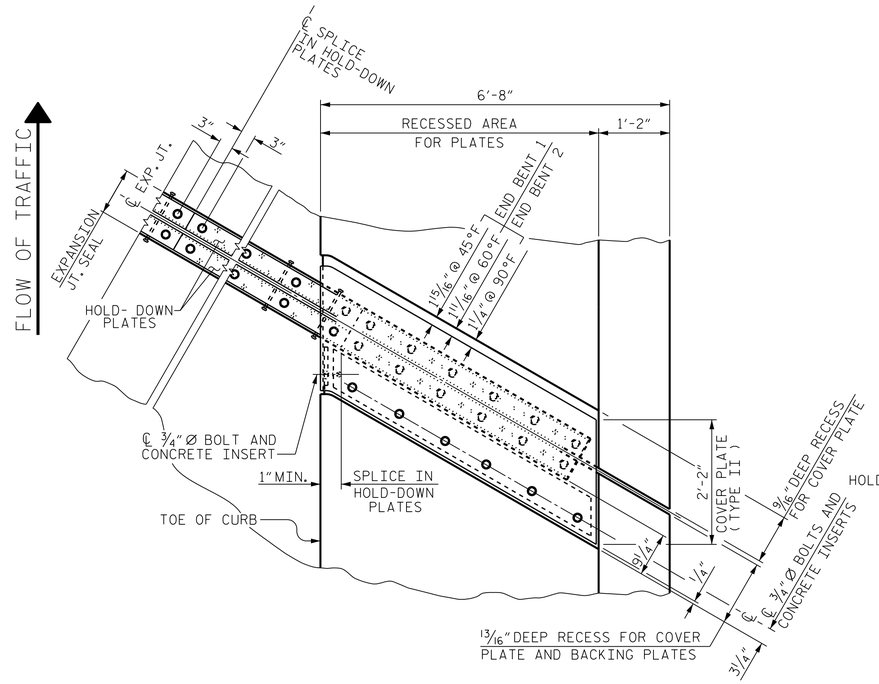

PLAN OF EXPANSION JOINT SEAL - RIGHT SIDE

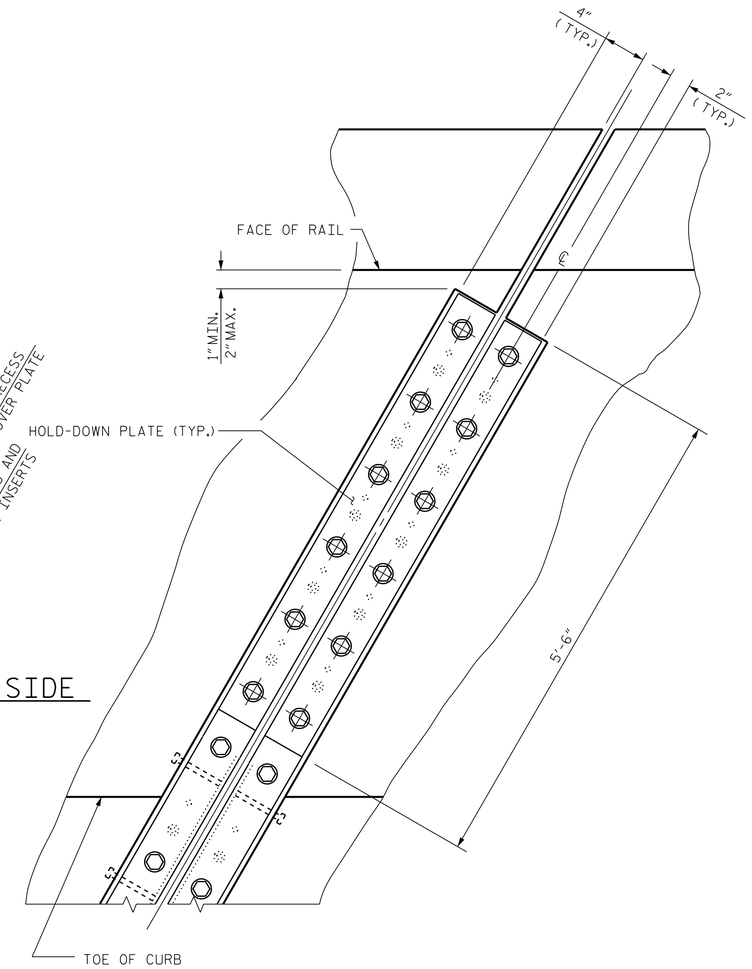

SECTION A-A

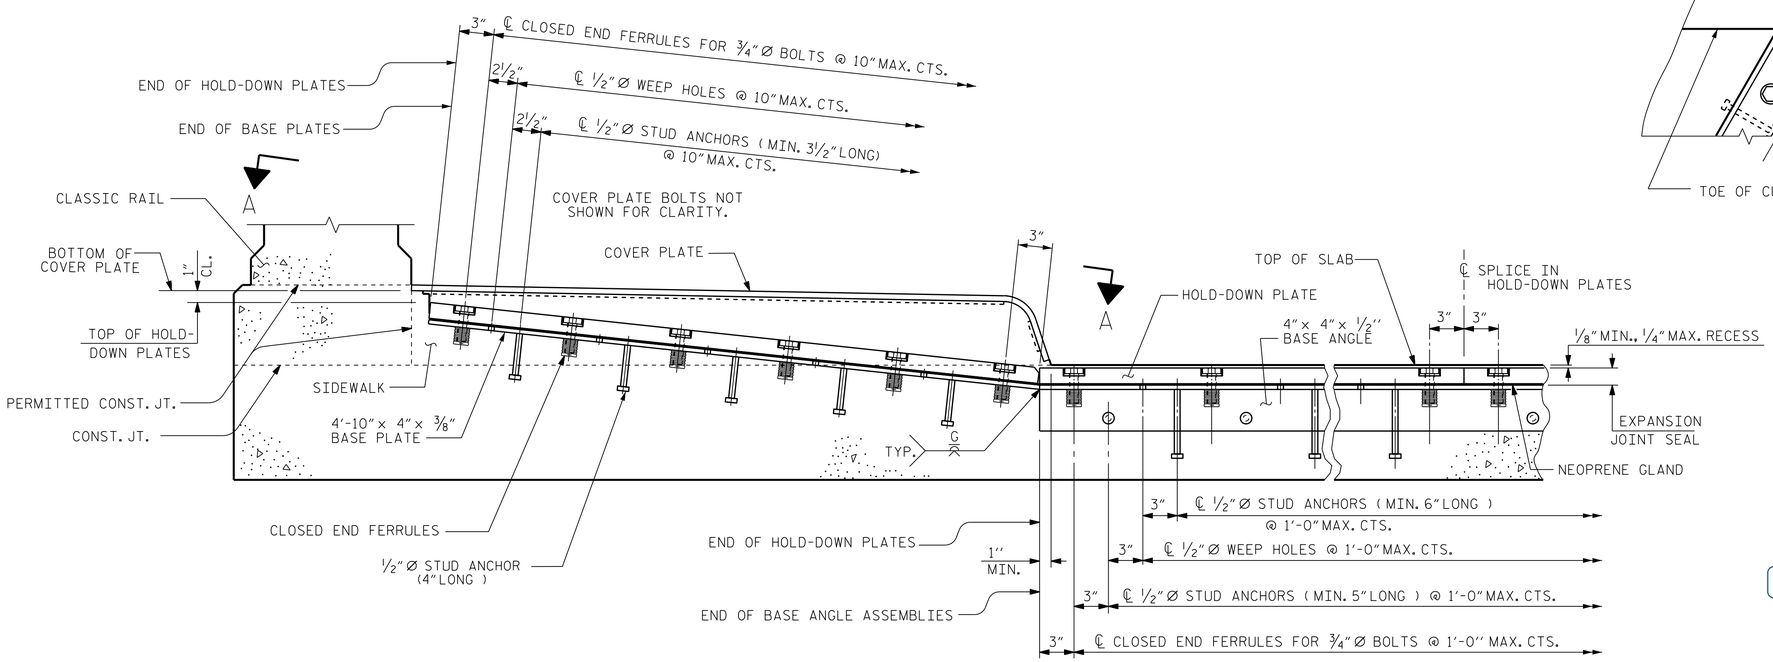

SECTION THRU SIDEWALK NORMAL TO JOINT

PROJECT NO. B-4565

LENOIR COUNTY

STATION: 20+17.50 -L-

SHEET 2 OF 3

STATE OF NORTH CAROLINA
DEPARTMENT OF TRANSPORTATION
RALEIGH

STANDARD

EXPANSION JOINT SEAL DETAILS FOR SIDEWALK

NORTH CAROLINA PROFESSIONAL SEAL 027799 ENGINEER ALLYSON K. ORR
11/13/2014

ASSEMBLED BY: B.E. LANNING		DATE: 08/14	
CHECKED BY : A.K. ORR		DATE: 08/14	
DESIGN ENGINEER OF RECORD: A.K. ORR		DATE: 10/14	
DRAWN BY : REK 10/87	REV. 2/6/97	EEM/RGW	
CHECKED BY : CRK 1/88	REV. 5/1/06	TLA/GM	
	REV. 10/1/11	MAA/GM	

MI ENGINEERING
1011 SCHAUB DRIVE, SUITE 100
RALEIGH, NC 27606
(919) 851-6606
FIRM PE NUMBER : P-0671

REVISIONS						
NO.	BY:	DATE:	NO.	BY:	DATE:	
1			3			
2			4			

SHEET NO. S-35

TOTAL SHEETS 118

STD. NO. EJS3 SHT 2

11/13/2014
1:22:05 PM
User: blanning
Filename: P:\NC Bridges\MI4001.01 - B-4565 Lenoir\Site 1\Structures\401_175_S01_B4565_SMU_EJ02.dgn