DocuSign Envelope ID: 43467A26-D9CD-406C-A40D-9CBBA3C28539

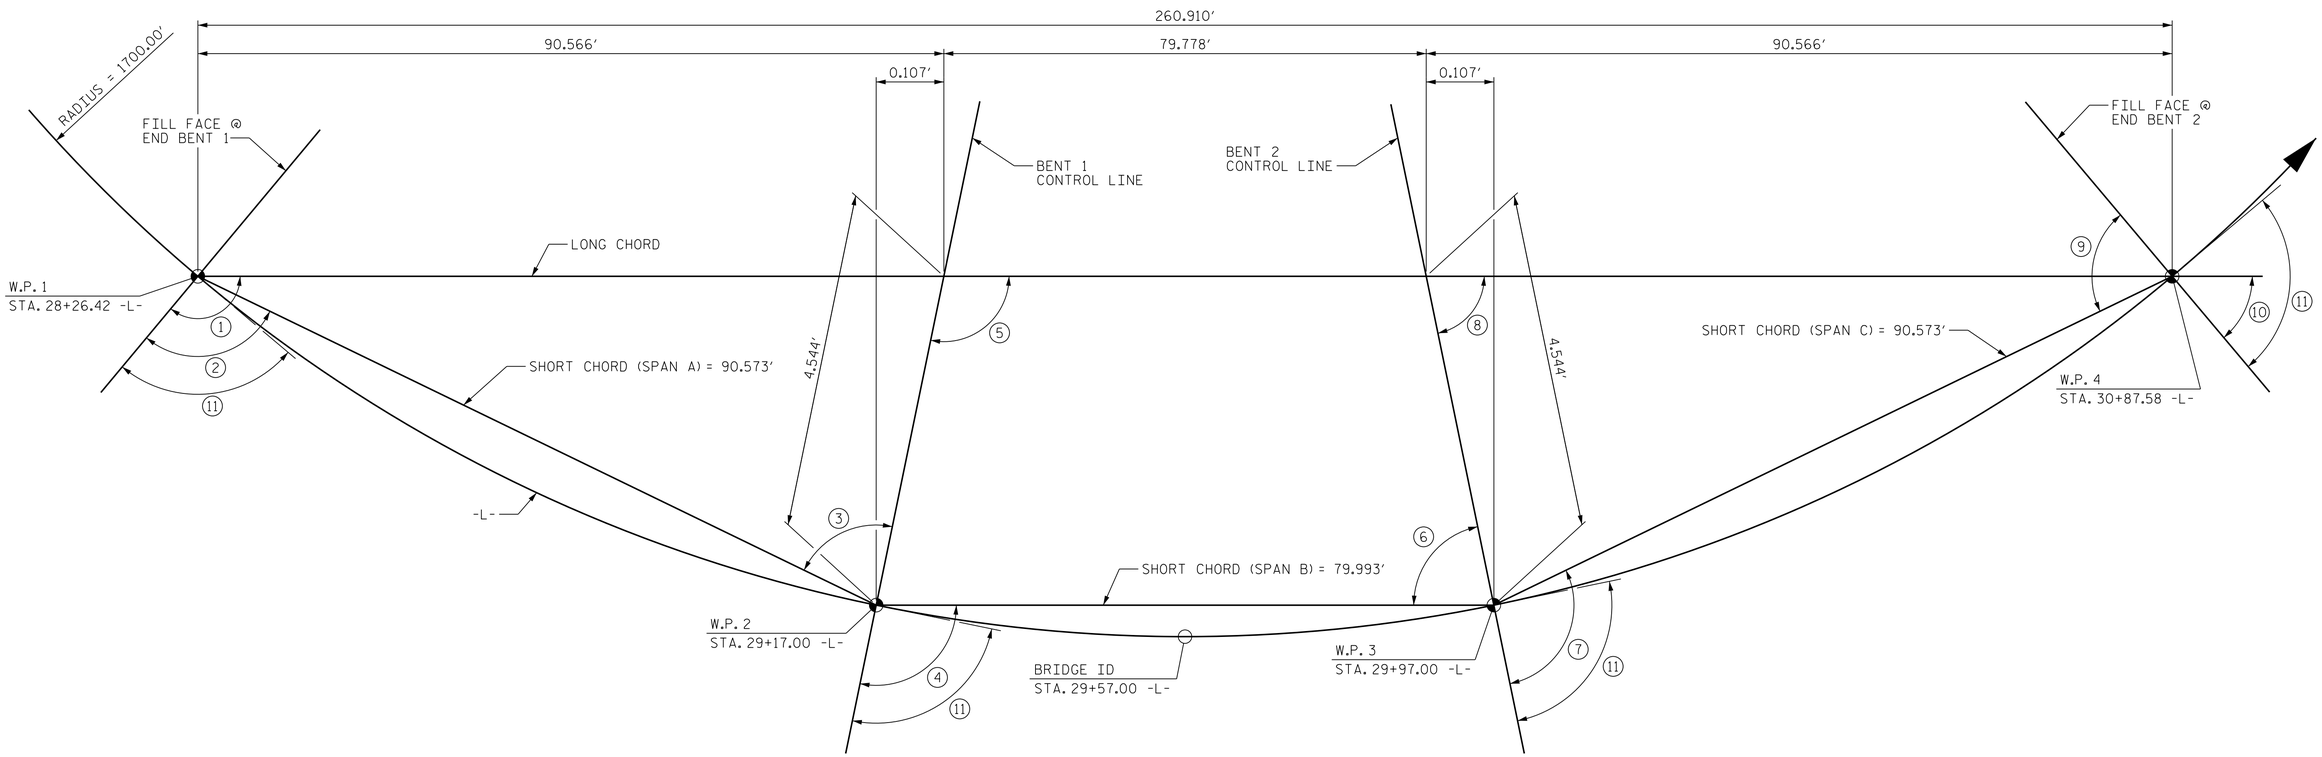

LONG CHORD LAYOUT

ALL BENTS ARE RADIAL TO -L-

ANGLES

1. 94°-24'-04"
2. 91°-31'-35"
3. 88°-28'-25"
4. 91°-20'-53"
5. 91°-20'-53"
6. 88°-39'-07"
7. 91°-31'-35"
8. 88°-39'-07"
9. 88°-28'-25"
10. 85°-35'-56"
11. 90°-00'-00"(TAN. TO CURVE)

PROJECT NO. B-4565

LENOIR COUNTY

STATION: 29+57.00 -L-

SHEET 3 OF 4

NORTH CAROLINA PROFESSIONAL SEAL 041343 ENGINEER GREGORY R. COLS

11/13/2014

STATE OF NORTH CAROLINA
DEPARTMENT OF TRANSPORTATION
RALEIGH

GENERAL DRAWING
FOR BRIDGE ON US 70/258 BUS. OVER NEUSE RIVER OVERFLOW BETWEEN US 70/258 BYP. AND NC 11/55

MI ENGINEERING
1011 SCHAUB DRIVE, SUITE 100
RALEIGH, NC 27606
(919) 851-6606
FIRM PE NUMBER : P-0671

REVISIONS						
NO.	BY:	DATE:	NO.	BY:	DATE:	
1			3			
2			4			

SHEET NO. S-63

TOTAL SHEETS 118

DRAWN BY : B.E. LANNING DATE : 08/14
CHECKED BY : G.R. COLS DATE : 08/14
DESIGN ENGINEER OF RECORD : G.R. COLS DATE : 10/14

11/13/2014
1:14:00 PM
User: blanning
Filename: P:\NC Bridges\MI4001.01 - B-4565 Lenoir\Site 2\Structures\402_015_S02_B4565_SMU_GD03.dgn