DocuSign Envelope ID: 43467A26-D9CD-406C-A40D-9CBBA3C28539

NOTES

FOR DETAIL "A" AND SHEAR KEY DETAIL, SEE SHEET 1 OF 3.

FOR ADDITIONAL NOTES, SEE SHEET 1 OF 3.

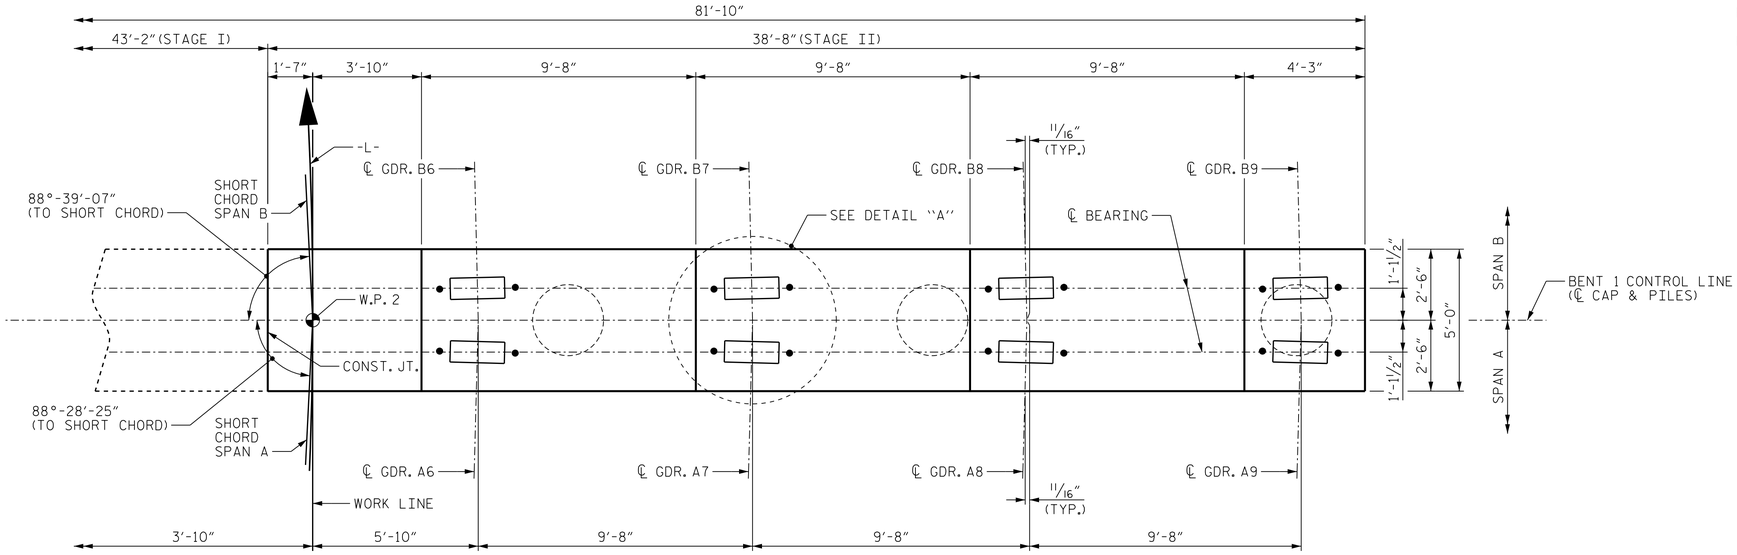

PLAN

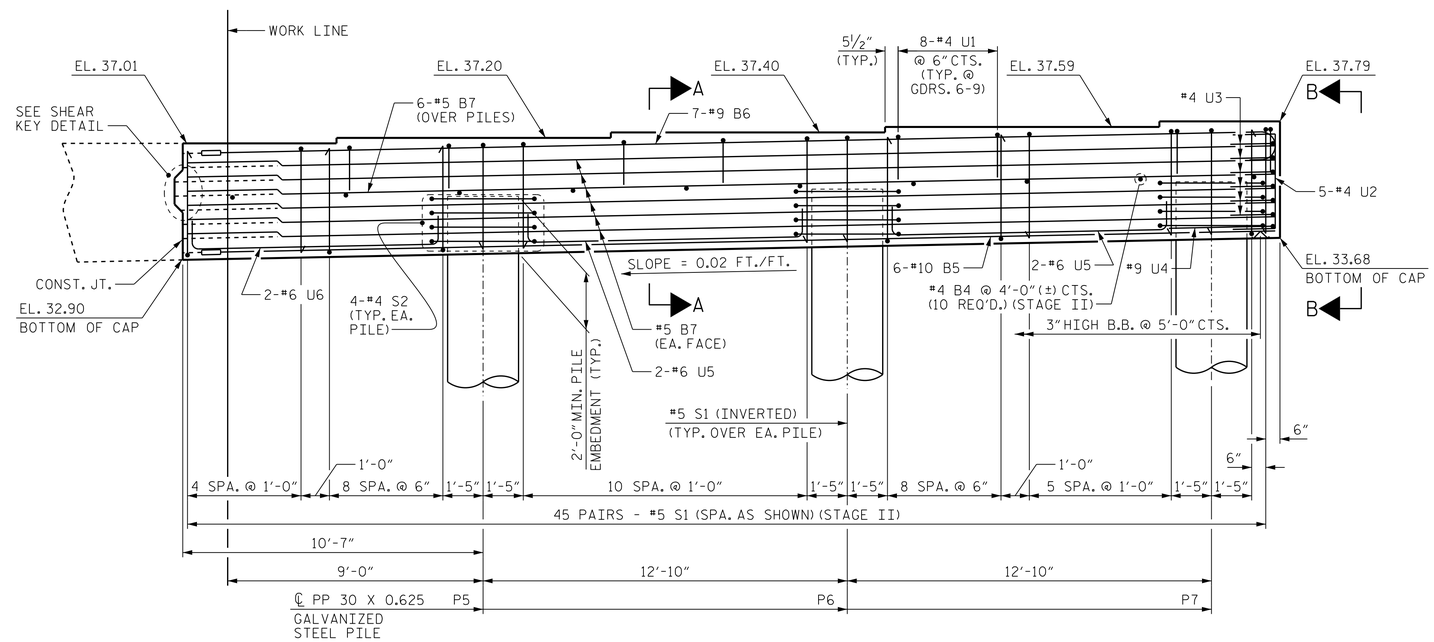

ELEVATION

NOTE: INVERT ALTERNATE PAIRS OF STIRRUPS

TOP OF PILE ELEVATIONS	
PILE	ELEVATION
P5	35.14
P6	35.40
P7	35.66

PROJECT NO. B-4565

LENOIR COUNTY

STATION: 29+57.00 -L-

SHEET 2 OF 3

STATE OF NORTH CAROLINA
DEPARTMENT OF TRANSPORTATION
RALEIGH

SUBSTRUCTURE

BENT 1
STAGE II

NORTH CAROLINA PROFESSIONAL SEAL 041343 ENGINEER GREGORY R. COLS
11/13/2014

MI ENGINEERING
1011 SCHAUB DRIVE, SUITE 100
RALEIGH, NC 27606
(919) 851-6606
FIRM PE NUMBER : P-0671

REVISIONS						
NO.	BY:	DATE:	NO.	BY:	DATE:	
1			3			
2			4			

SHEET NO. S-103

TOTAL SHEETS 118

DRAWN BY :	B.E. LANNING	DATE :	09/14
CHECKED BY :	G.R. COLS	DATE :	09/14
DESIGN ENGINEER OF RECORD :	G.R. COLS	DATE :	10/14

11/13/2014
1:15:22 PM
User: blanning
Filename: P:\NC Bridges\MI4001.01 - B-4565 Lenoir\Site 2\Structures\402_210_S02_B4565_SMU_BT102.dgn