PROJECT REFERENCE NO.	SHEET NO.
B-4803	5
R/W SHEET NO.	
ROADWAY DESIGN ENGINEER	HYDRAULICS ENGINEER

NORTH CAROLINA PROFESSIONAL SEAL 033871 ENGINEER DANIEL W. GARDNER JR.
11/4/2014
DocuSigned by: Daniel W. Gardner, Jr.
2C300F5A39B489...

NORTH CAROLINA PROFESSIONAL SEAL 032312 ENGINEER CHARLES HEFNER
11/3/2014
DocuSigned by: Charles Hefner
A39BB9E66B9A4BE...

-L-

PI Sta 23+75.29
Δ = 63° 05' 54.7" (LT)
D = 11° 27' 33.0"
L = 550.64'
T = 306.99'
R = 500.00'
SE = SEE PLANS

NAD 83/2001

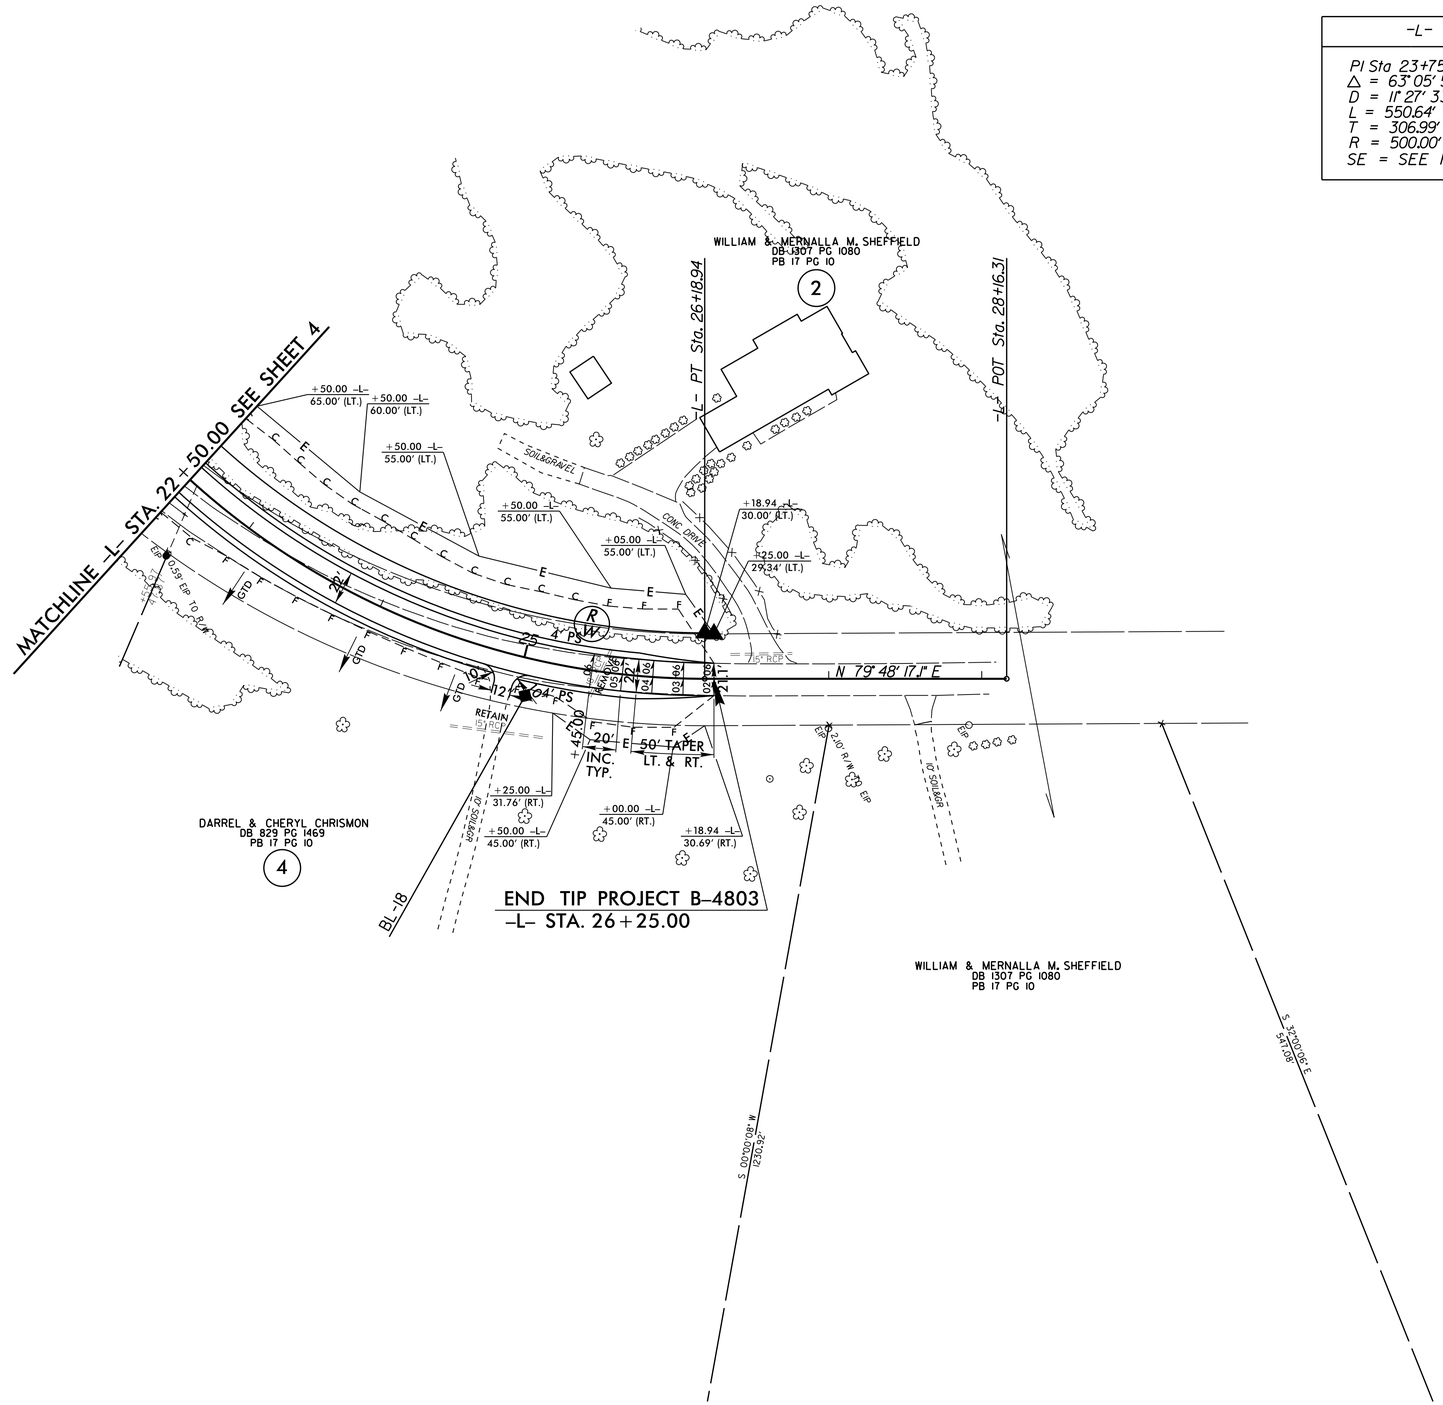

NOTE 1: PAVED SHOULDER TRANSITION -L- STA. 25+75.00 TO STA. 26+25.00 LT./RT.
NOTE 2: DESIGN EXCEPTION REQUIRED FOR DESIGN SPEED.

SEE SHEET 6 FOR -L- PROFILE

REVISIONS

8/17/99

29-SEP-2014 09:26
R:\Roadway\Proj\b4803_rdy_psh5.dgn
$$$$USERNAME$$$$