PROJ. REFERENCE NO.	SHEET NO.
B-4803	TMP-4

SECTION VIEW A–A

–L– STA 15+00+/–

SECTION VIEW B–B

–L– STA 17+25+/–

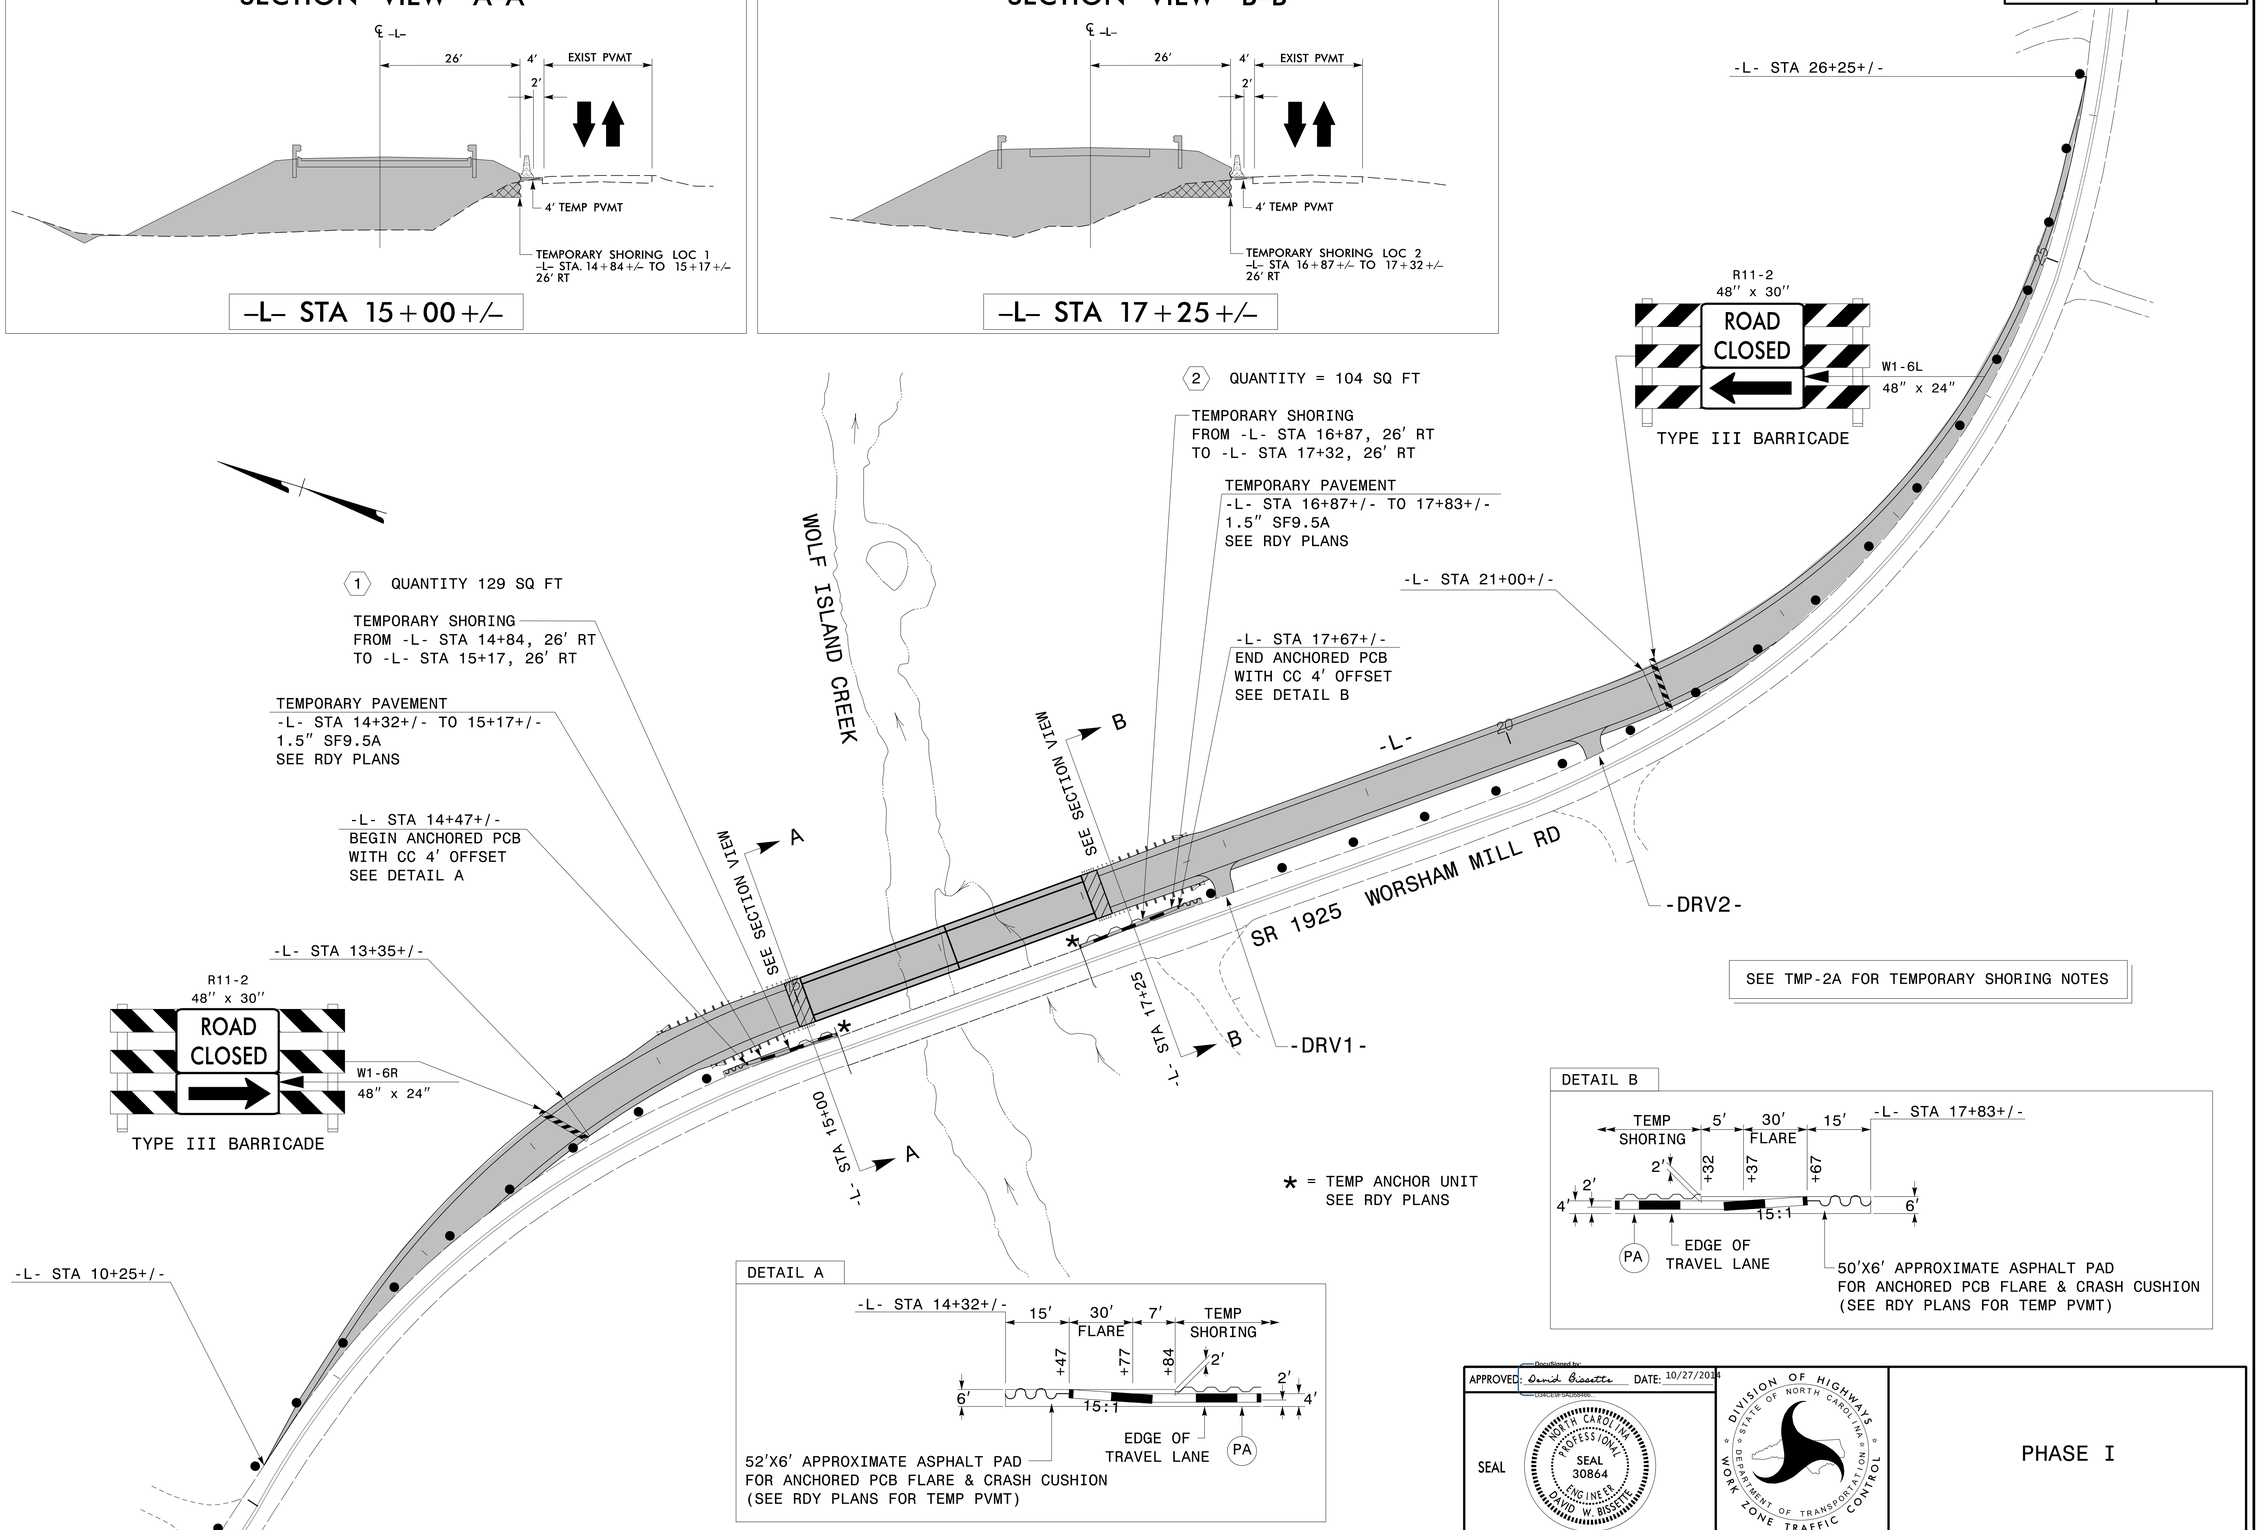

APPROVED: David Bissette DATE: 10/27/2014

SEAL

NORTH CAROLINA PROFESSIONAL SEAL 30864 ENGINEER DAVID W. BISSETTE

DIVISION OF HIGHWAYS · STATE OF NORTH CAROLINA · DEPARTMENT OF TRANSPORTATION · WORK ZONE TRAFFIC CONTROL

PHASE I

10/27/2014
R:\TIPProjects-B\B4803\Traffic\TrafficControl\TCP\B4803_TC_TMP04.dgn
User:drkennedyl