PROJ. REFERENCE NO.	SHEET NO.
B-4803	TMP-5

SECTION VIEW

-L- STA 15+00+/-

SECTION VIEW

-L- STA 17+25+/-

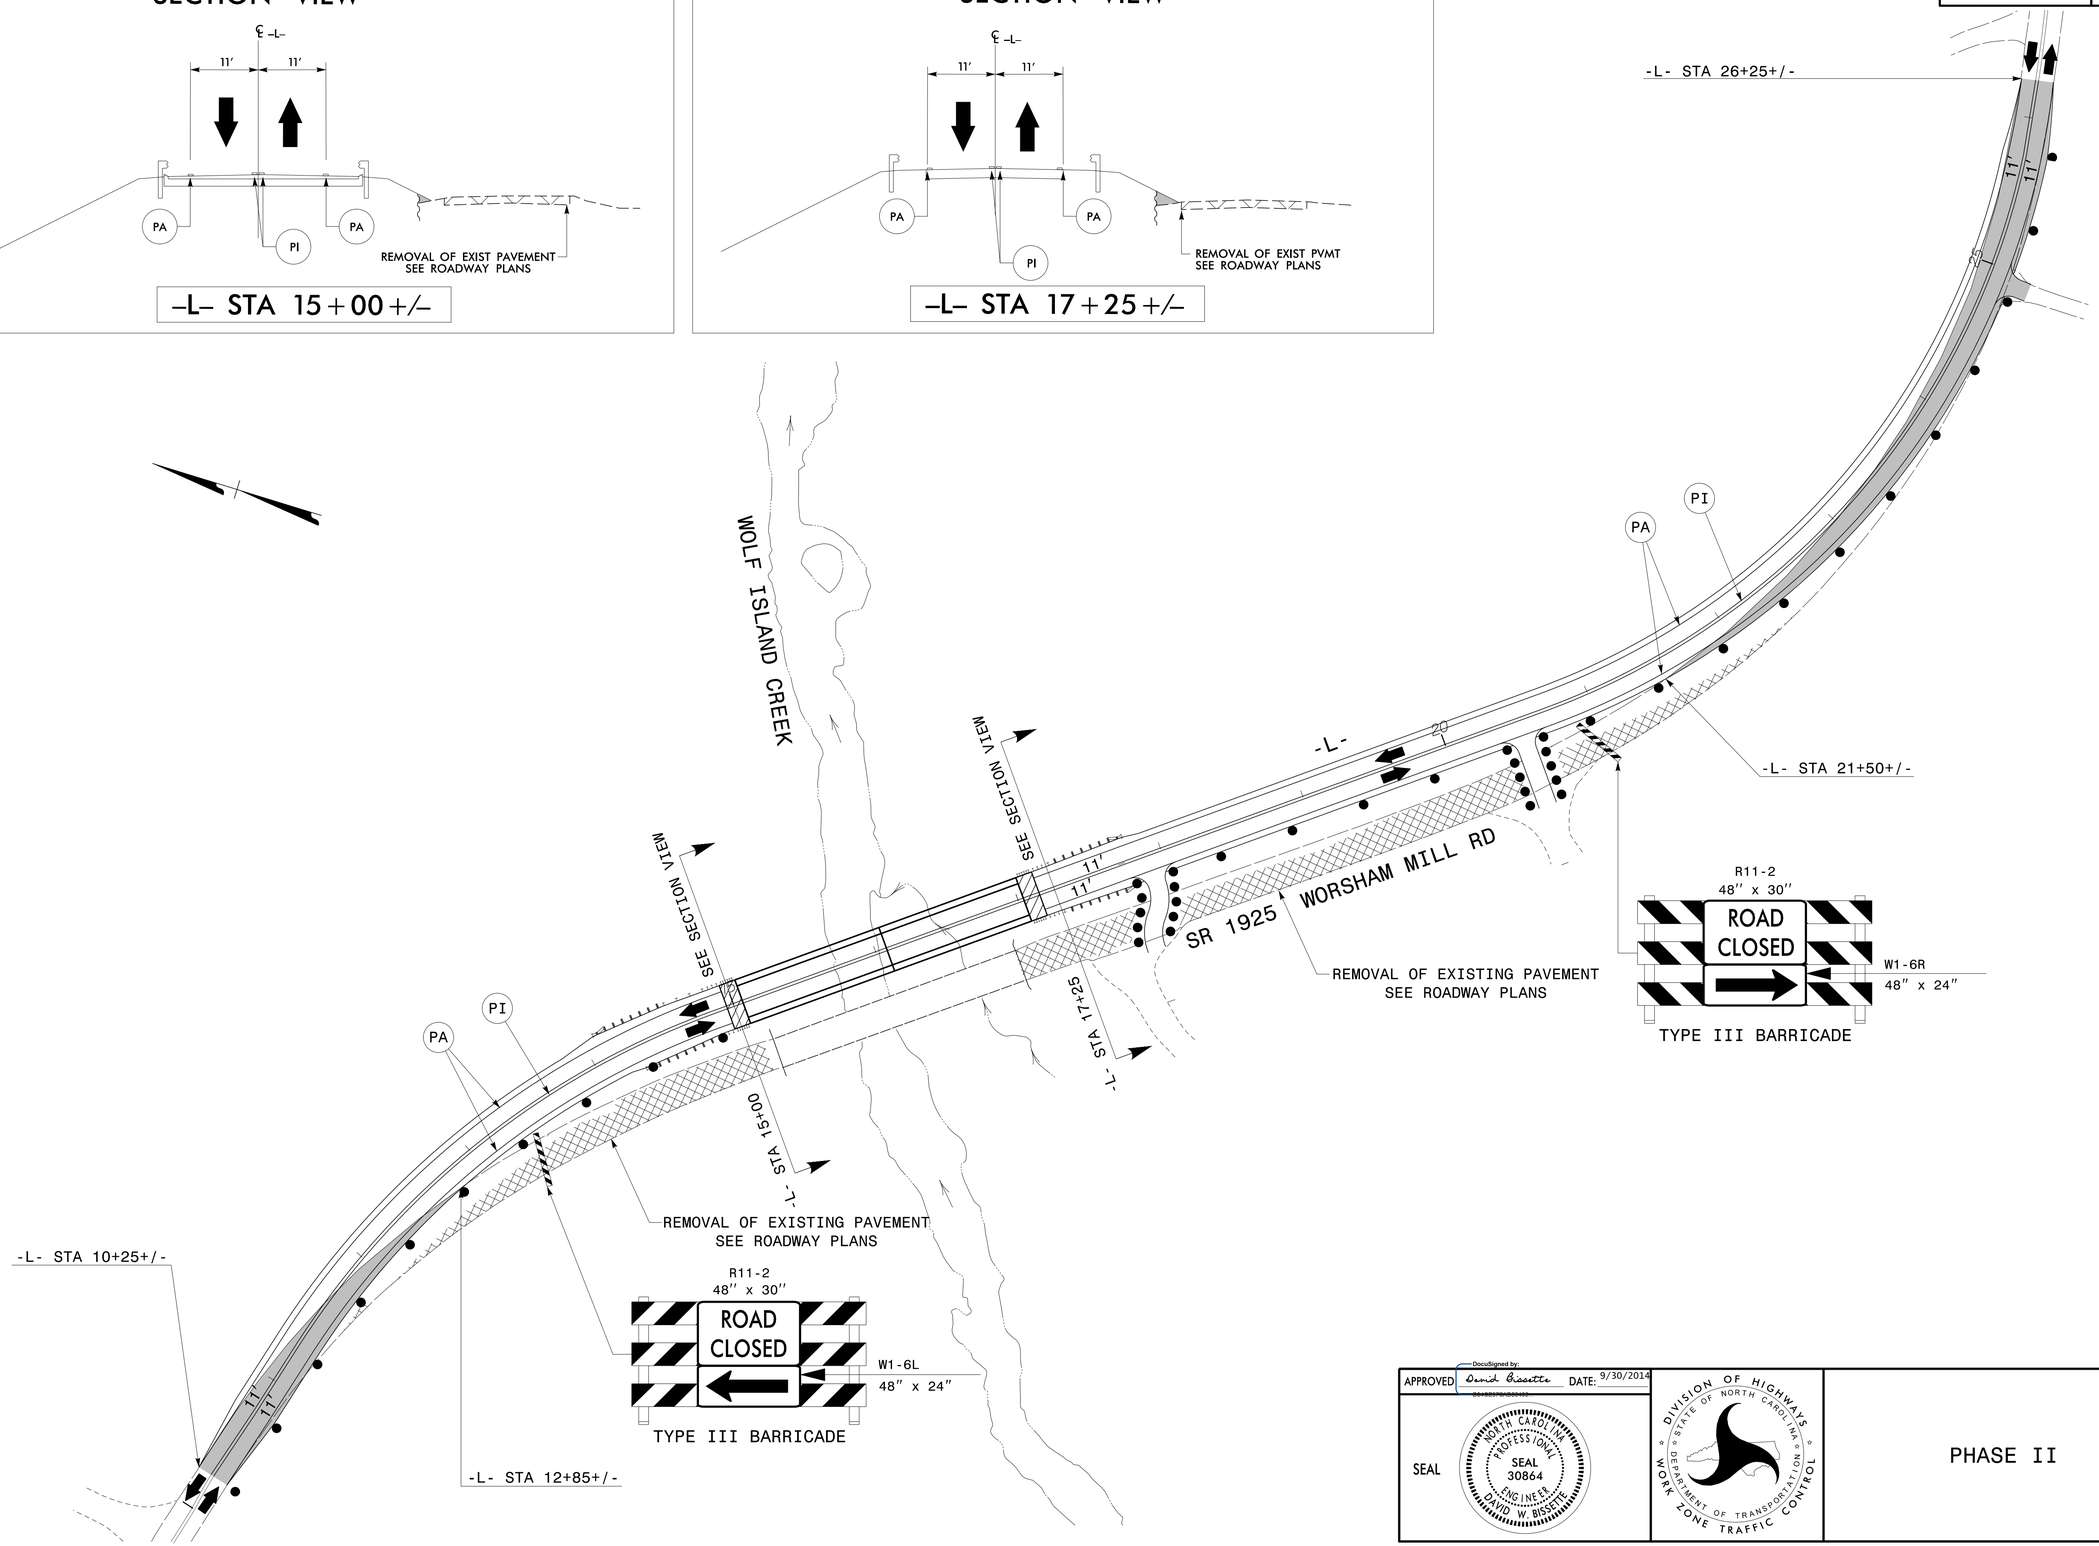

APPROVED DocuSigned by: David Bissette DATE: 9/30/2014

SEAL

NORTH CAROLINA PROFESSIONAL SEAL 30864 ENGINEER DAVID W. BISSETTE

DIVISION OF HIGHWAYS STATE OF NORTH CAROLINA DEPARTMENT OF TRANSPORTATION WORK ZONE TRAFFIC CONTROL

PHASE II

9/29/2014
R:\TIPProjects-B\B4803\Traffic\TrafficControl\TCP\B4803_TC_TMP05.dgn
User:derichardson