PROJECT REFERENCE NO.	SHEET NO.
B-4803	EC-7/CONST.5
R/W SHEET NO.	
ROADWAY DESIGN ENGINEER	HYDRAULICS ENGINEER

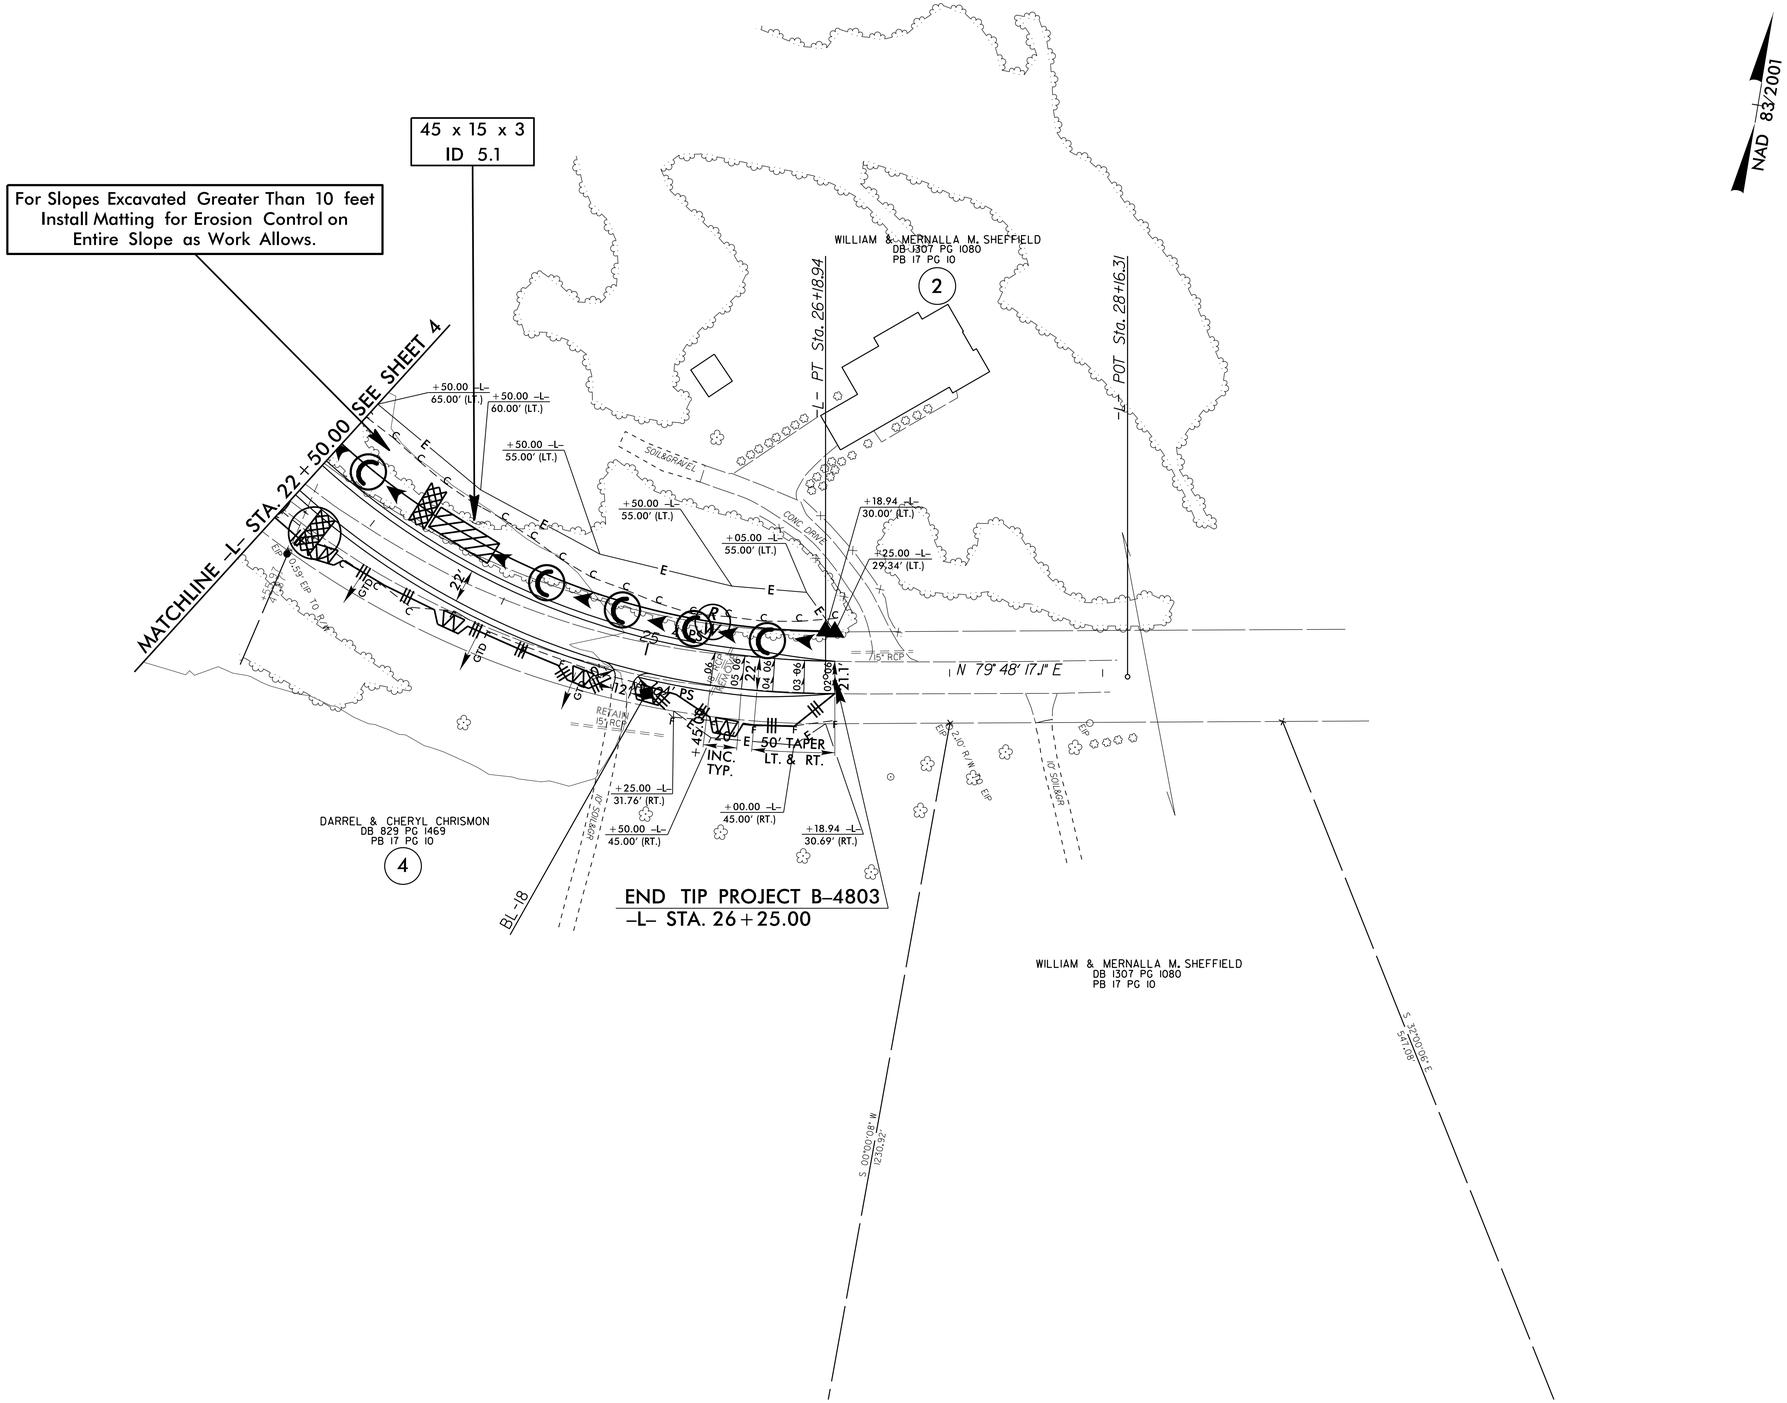

8/17/99

03-OCT-2014 11:47
R:\Environmental\Design\b4803_EC_psh5.dgn
mjoe