PROJECT REFERENCE NO.	SHEET NO.
B-4803	EC-6/CONST.4
R/W SHEET NO.	
ROADWAY DESIGN ENGINEER	HYDRAULICS ENGINEER

NOTE:
UTILIZE TEMPORARY SEDIMENT BASIN OR SPECIAL STILLING BASIN(S) AS STILLING BASIN WHERE APPLICABLE.

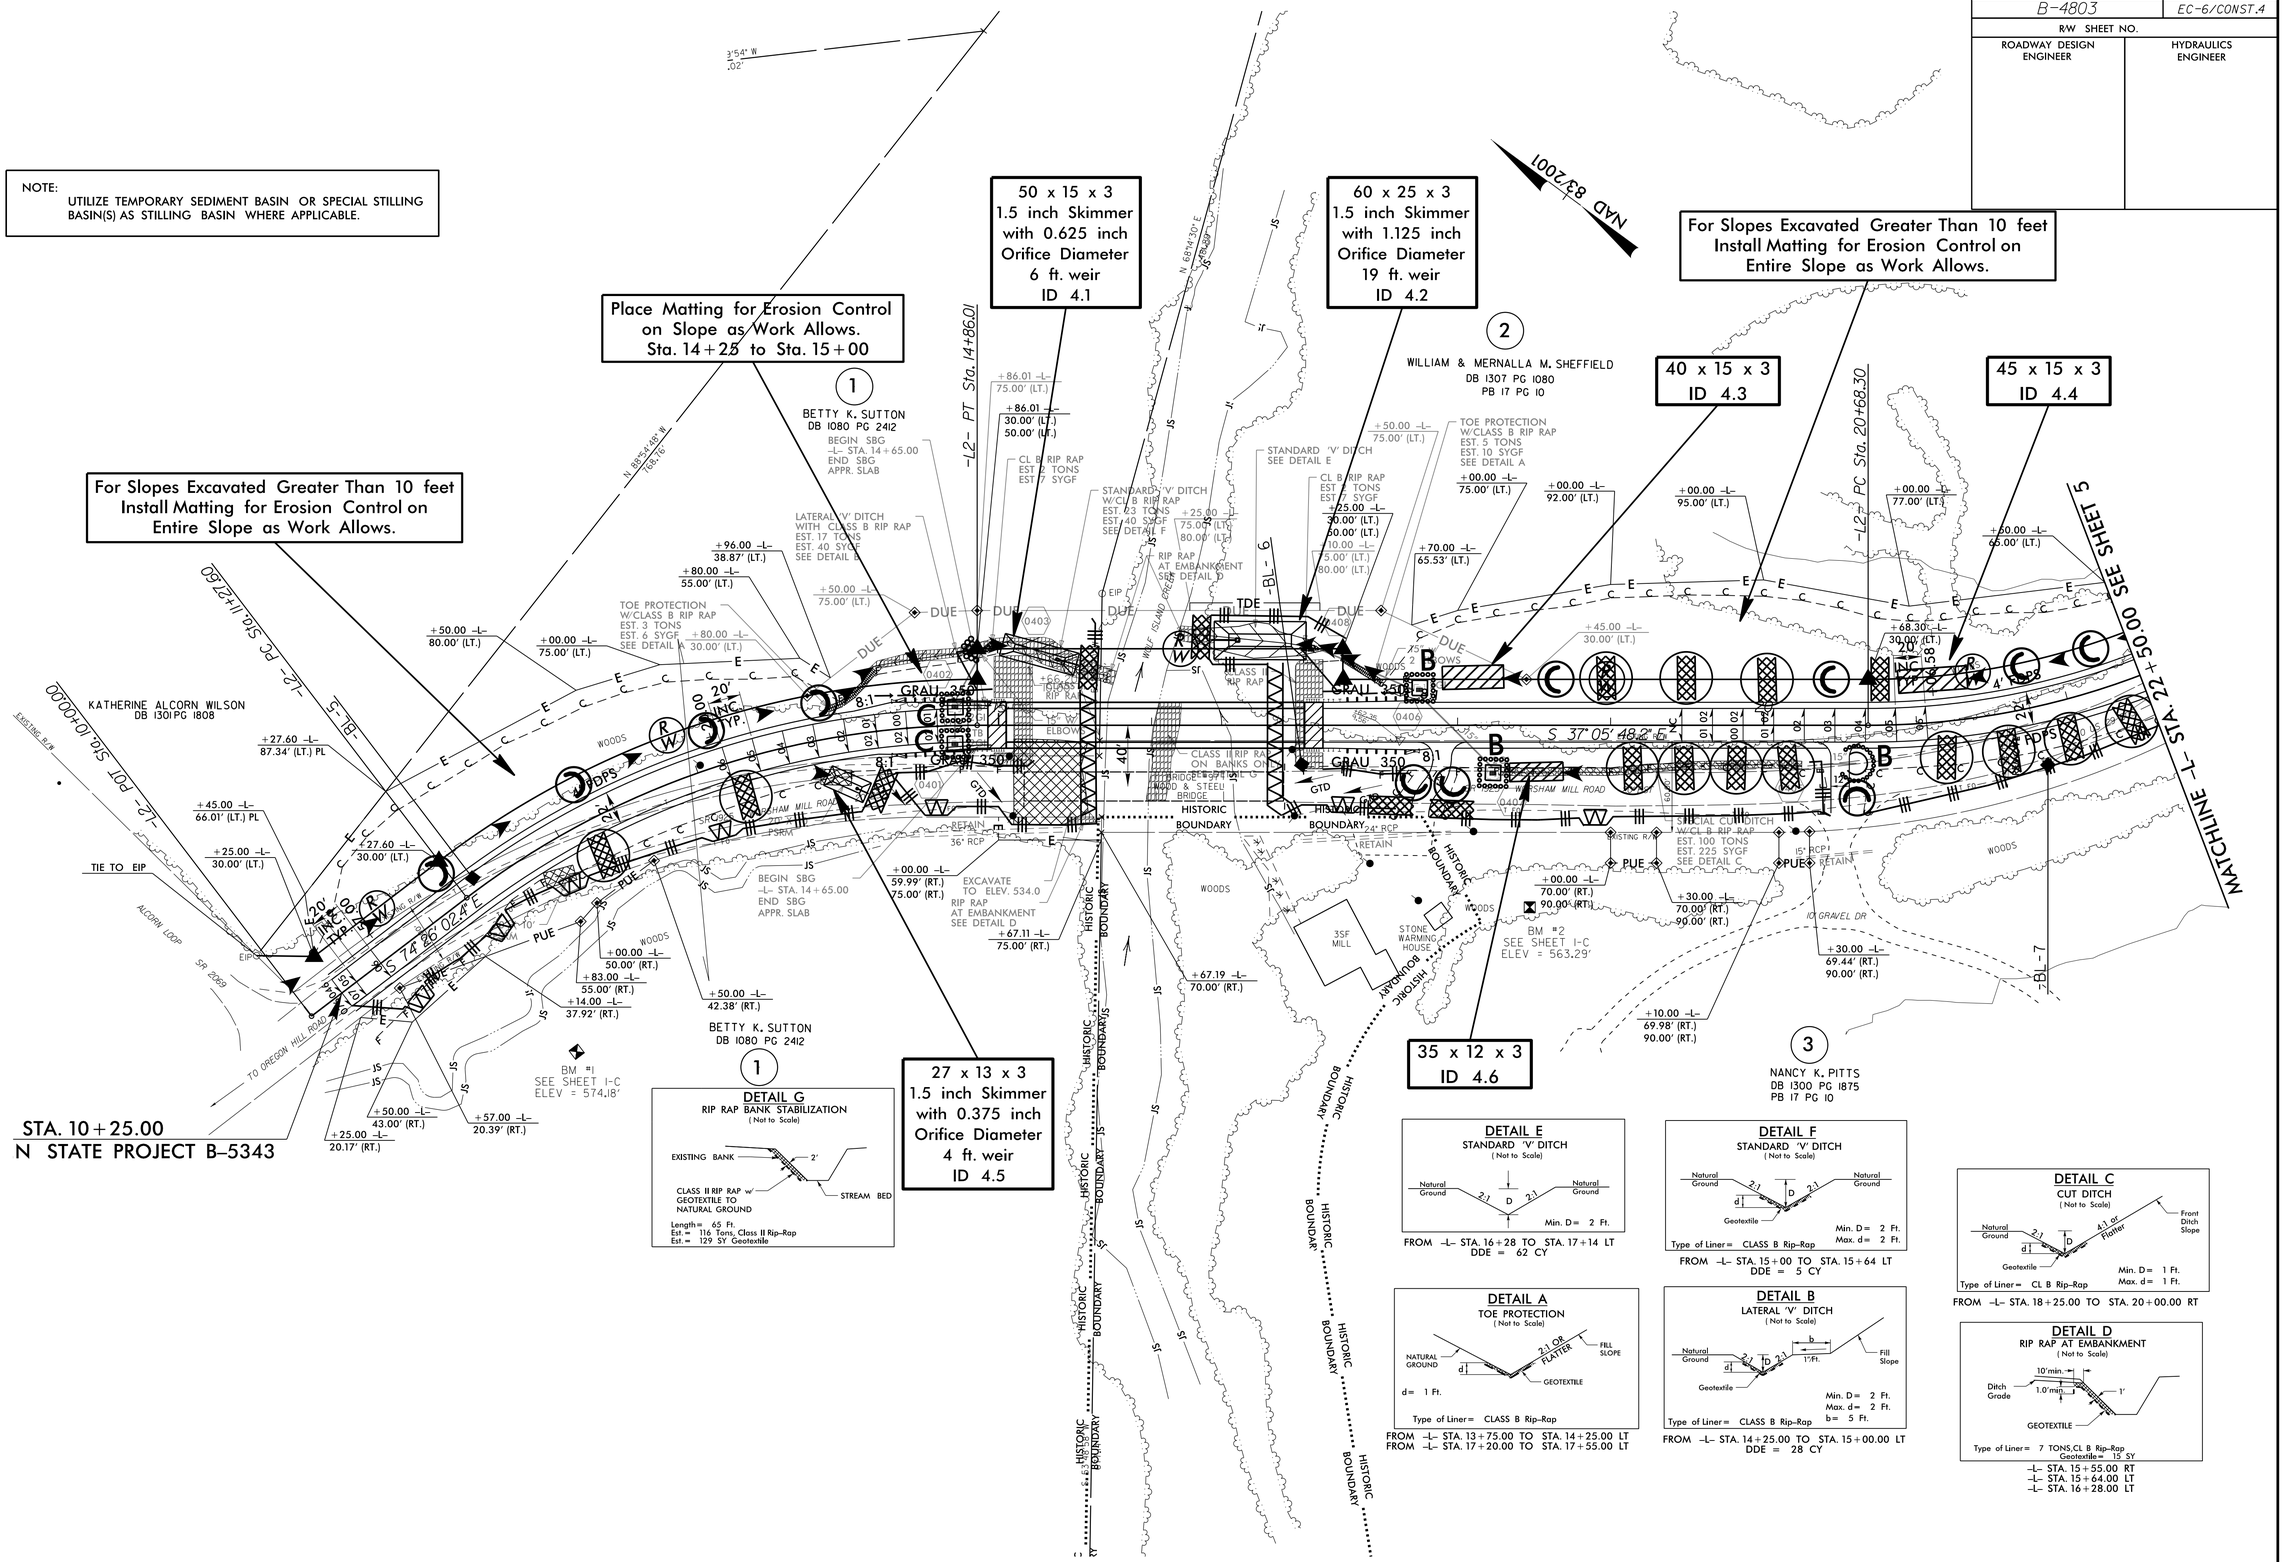

8/17/99

03-OCT-2014 10:24
R:\Environmental\Drainage\b4803_EC_psh4.dgn
ang at 100%/2048