PROJECT REFERENCE NO.	SHEET NO.
B-4803	SIGN-2

APPROVED: DocuSigned by: Ronald W. King 0695D7A9577C4DC...

DATE: 9/22/2014

SEAL

NORTH CAROLINA PROFESSIONAL SEAL 022959 ENGINEER RONALD W. KING

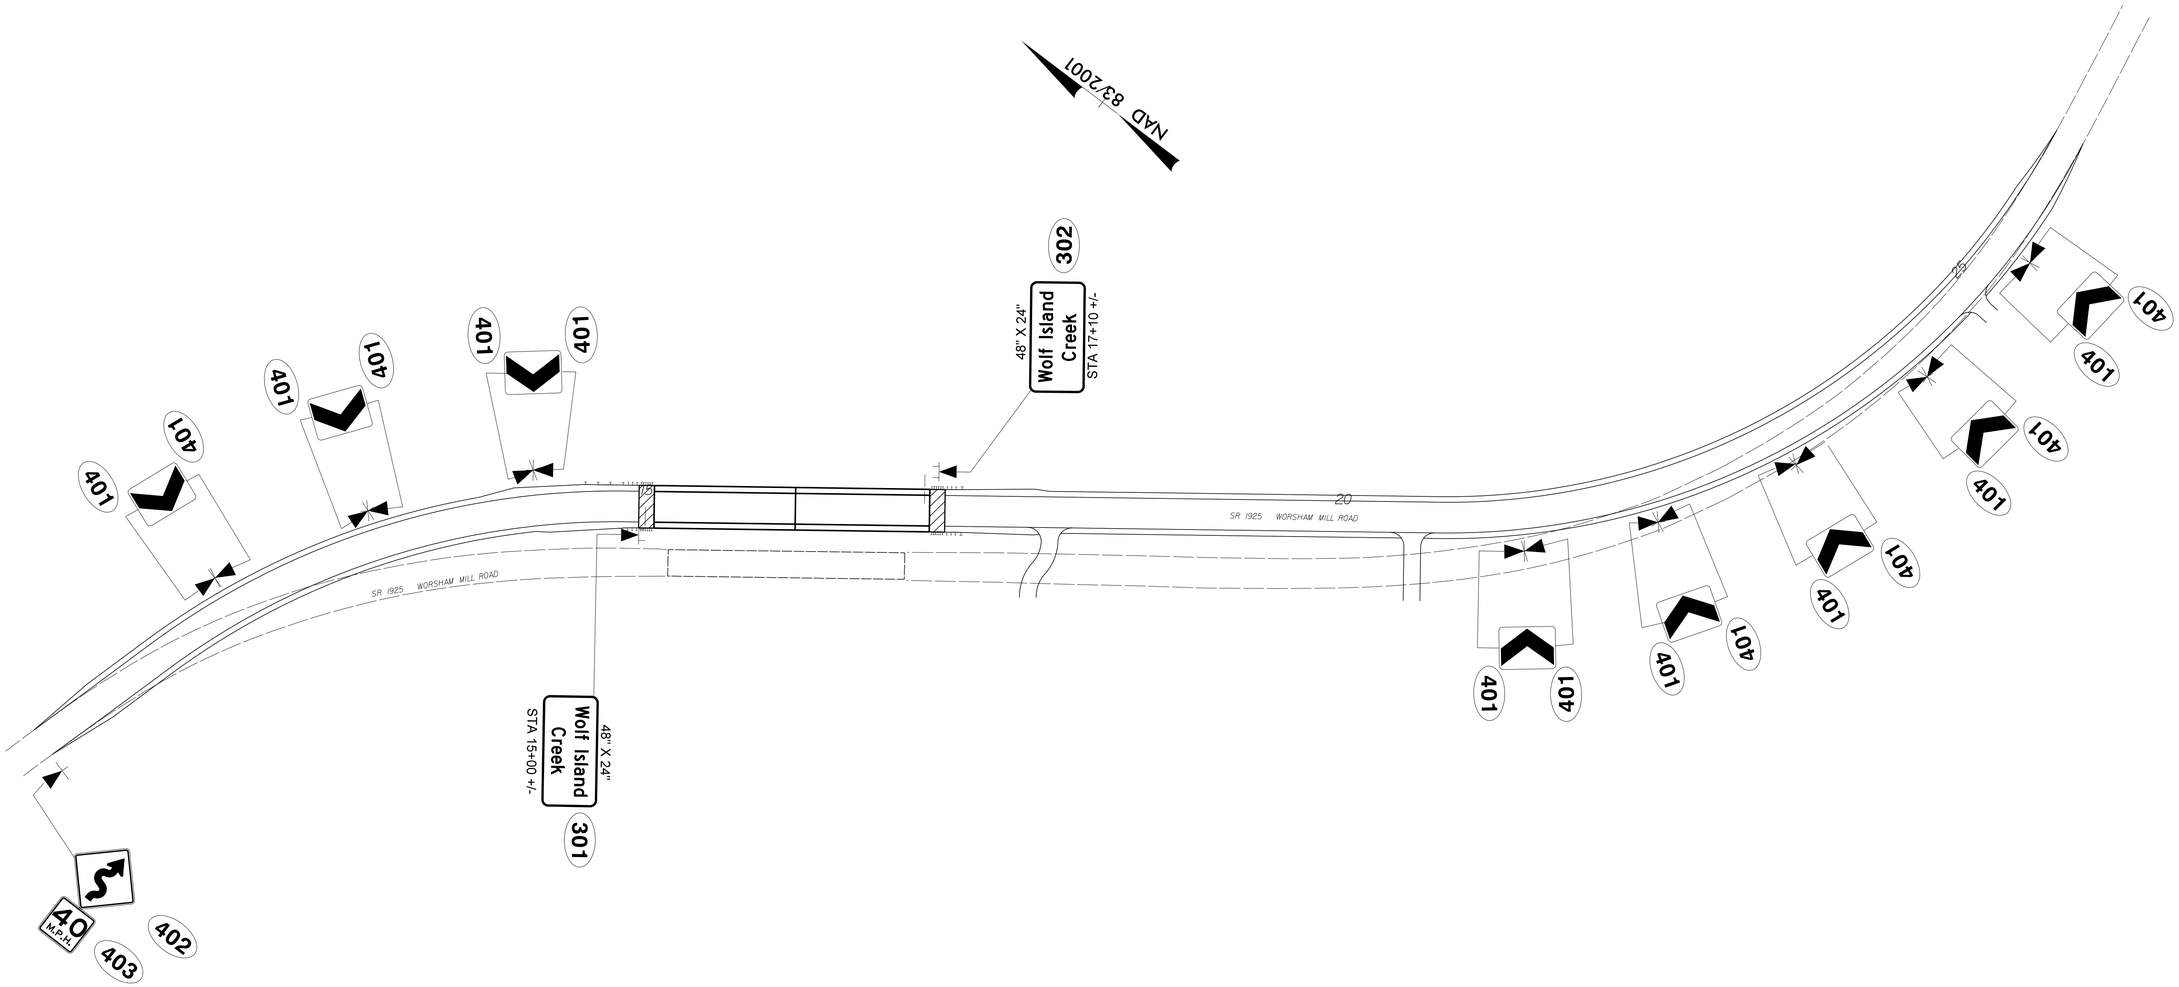

SIGN DETAIL SHEET

9/22/2014
P:\TIPProjects-B\B4803\Traffic\Signing\CADD\Signing Layout Plans\Bridgeseed.dgn
jsergalopo2dj