PROJECT REFERENCE NO.	SHEET NO.
B-4803	U0-3

UTILITIES BY OTHERS

NOTE:
ALL PROPOSED UTILITY WORK SHOWN ON THIS SHEET WILL BE DONE BY OTHERS

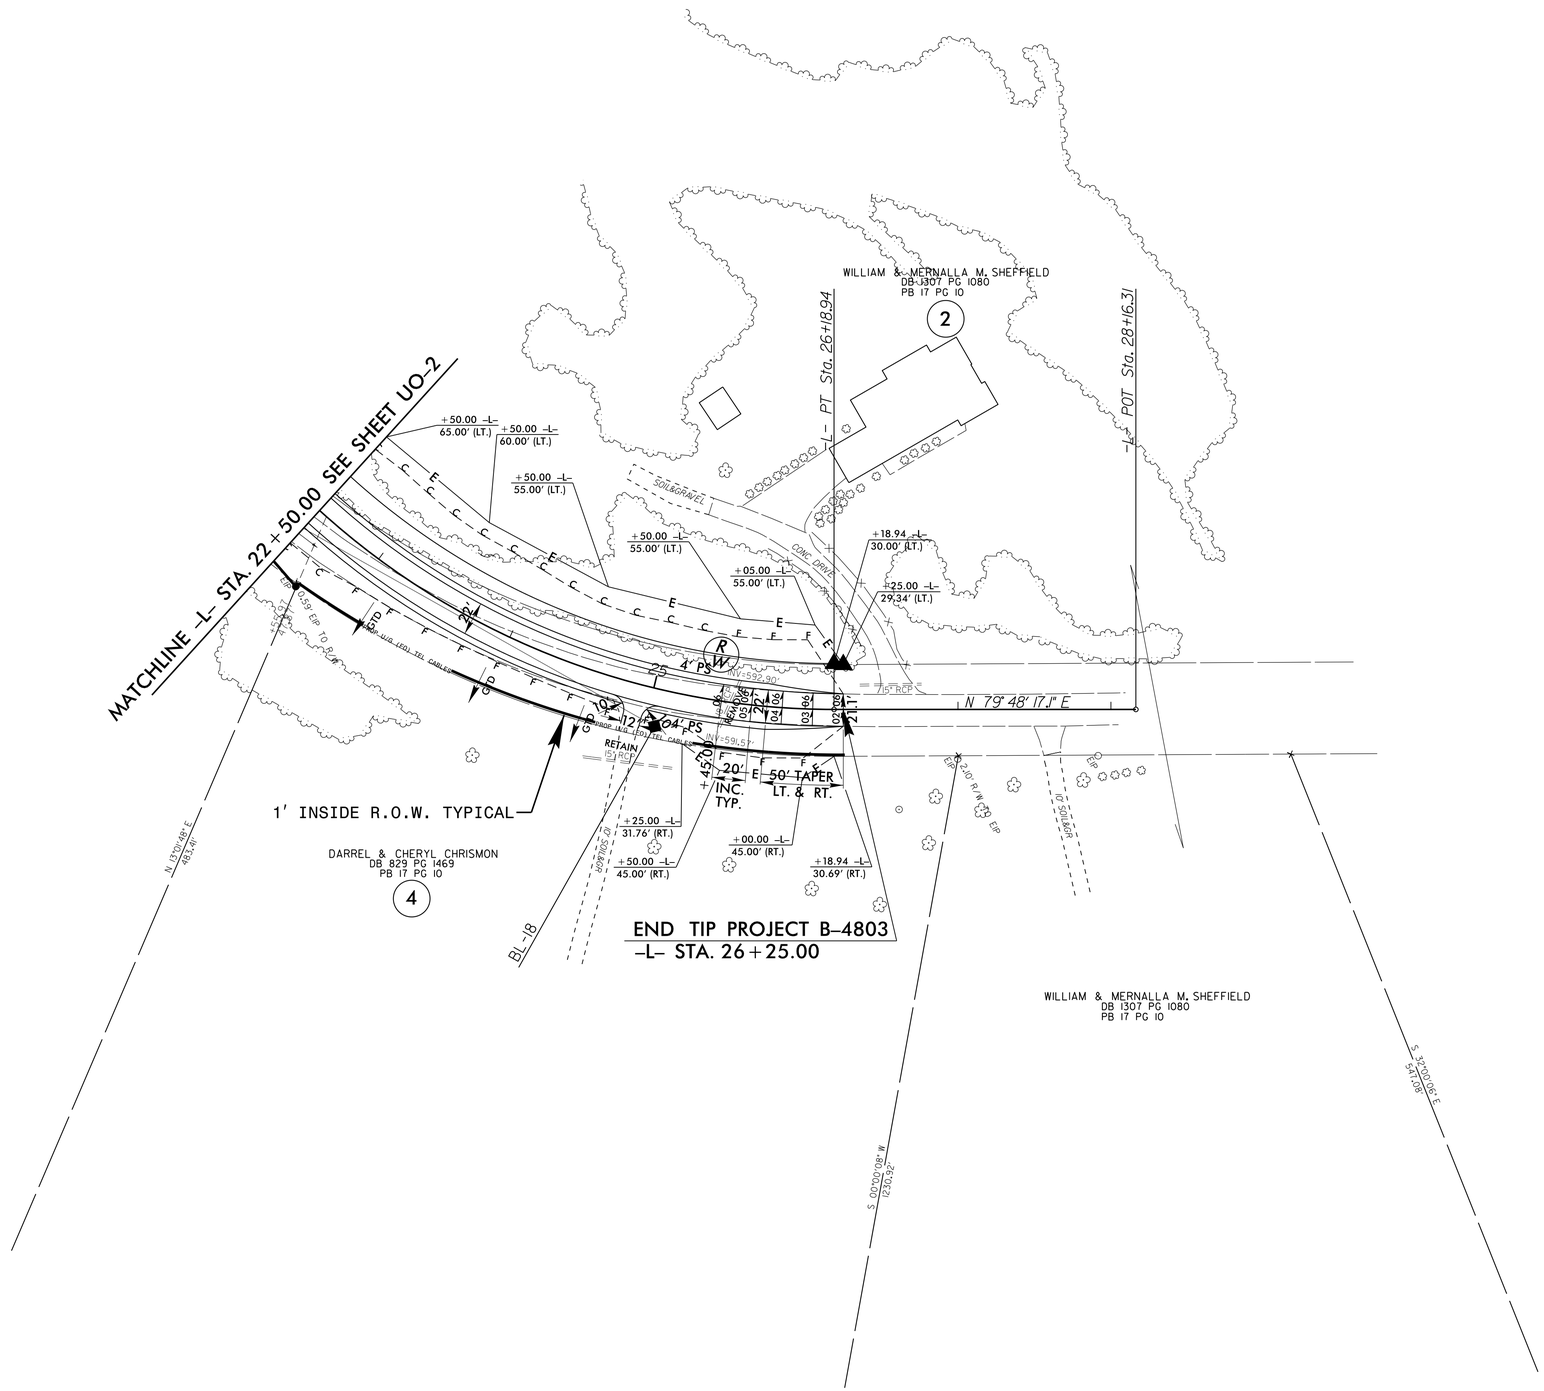

5/14/99

07-NOV-2014 15:04
T:\Engineering\UO\Proj\B4803_Ut_5_U03_psh.dgn
$$$$USERNAME$$$$