T.I.P. NO.	SHEET NO.
B–4803	UO–1

STATE OF NORTH CAROLINA
DIVISION OF HIGHWAYS

UTILITIES BY OTHERS PLANS
ROCKINGHAM COUNTY

LOCATION: BRIDGE No. 97 ON SR 1925 (WORSHAM MILL RD.) OVER WOLF ISLAND CREEK
TYPE OF WORK: RELOCATE OVERHEAD POWER AND TELEPHONE LINES BY OTHERS

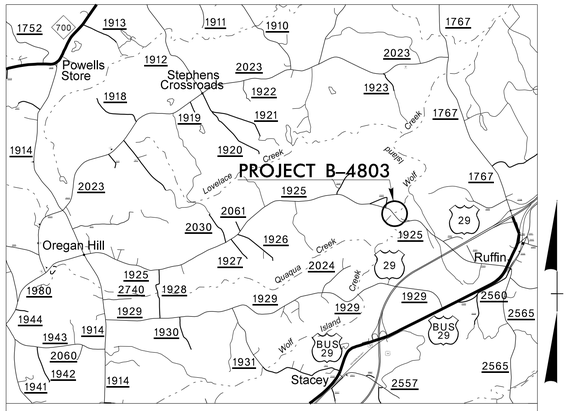

VICINITY MAP

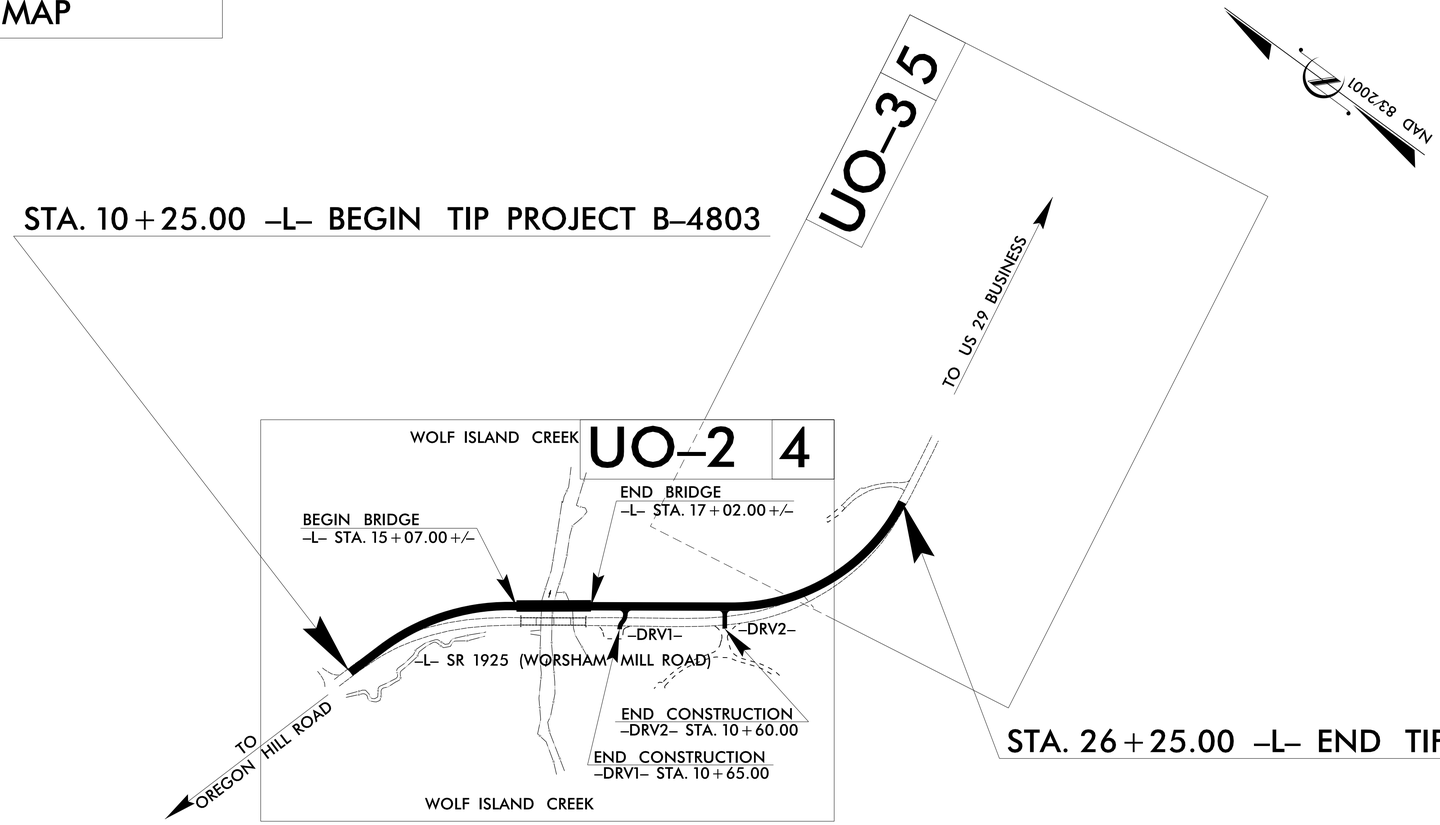

TIP PROJECT: B–4803

09/08/99

07-NOV-2014 15:01
R:\Utilities\Engineering\UBO\Proj\B4803_Ut_tsh_U01_psh.dgn
$$$$USERNAME$$$$

GRAPHIC SCALES

50 25 0 50 100
PLANS

50 25 0 50 100
PROFILE (HORIZONTAL)

10 5 0 10 20
PROFILE (VERTICAL)

INDEX OF SHEETS

SHEET NO.	DESCRIPTION
UO–1	TITLE SHEET
UO–2 & UO–3	UTILITY BY OTHERS PLAN SHEETS

UTILITY OWNERS ON PROJECT

(A) DUKE ENERGY – POWER DISTRIBUTION
(B) A T & T – TELEPHONE
(C) CENTURYLINK – TELEPHONE

PREPARED IN THE OFFICE OF:
DIVISION OF HIGHWAYS
UTILITIES UNIT
UTILITIES ENGINEERING

1555 MAIL SERVICES CENTER
RALEIGH NC 27699–1555
PHONE (919) 707–6690
FAX (919) 250–4151

Roger Worthington, P.E. — UTILITIES SECTION ENGINEER
Steve McKee, P.E. — UTILITIES SQUAD LEADER PROJECT ENGINEER
John Nigro — UTILITIES PROJECT DESIGNER