PROJECT REFERENCE NO.	SHEET NO.
B-4803	U0-2

UTILITIES BY OTHERS

NOTE:
ALL PROPOSED UTILITY WORK SHOWN ON THIS SHEET WILL BE DONE BY OTHERS

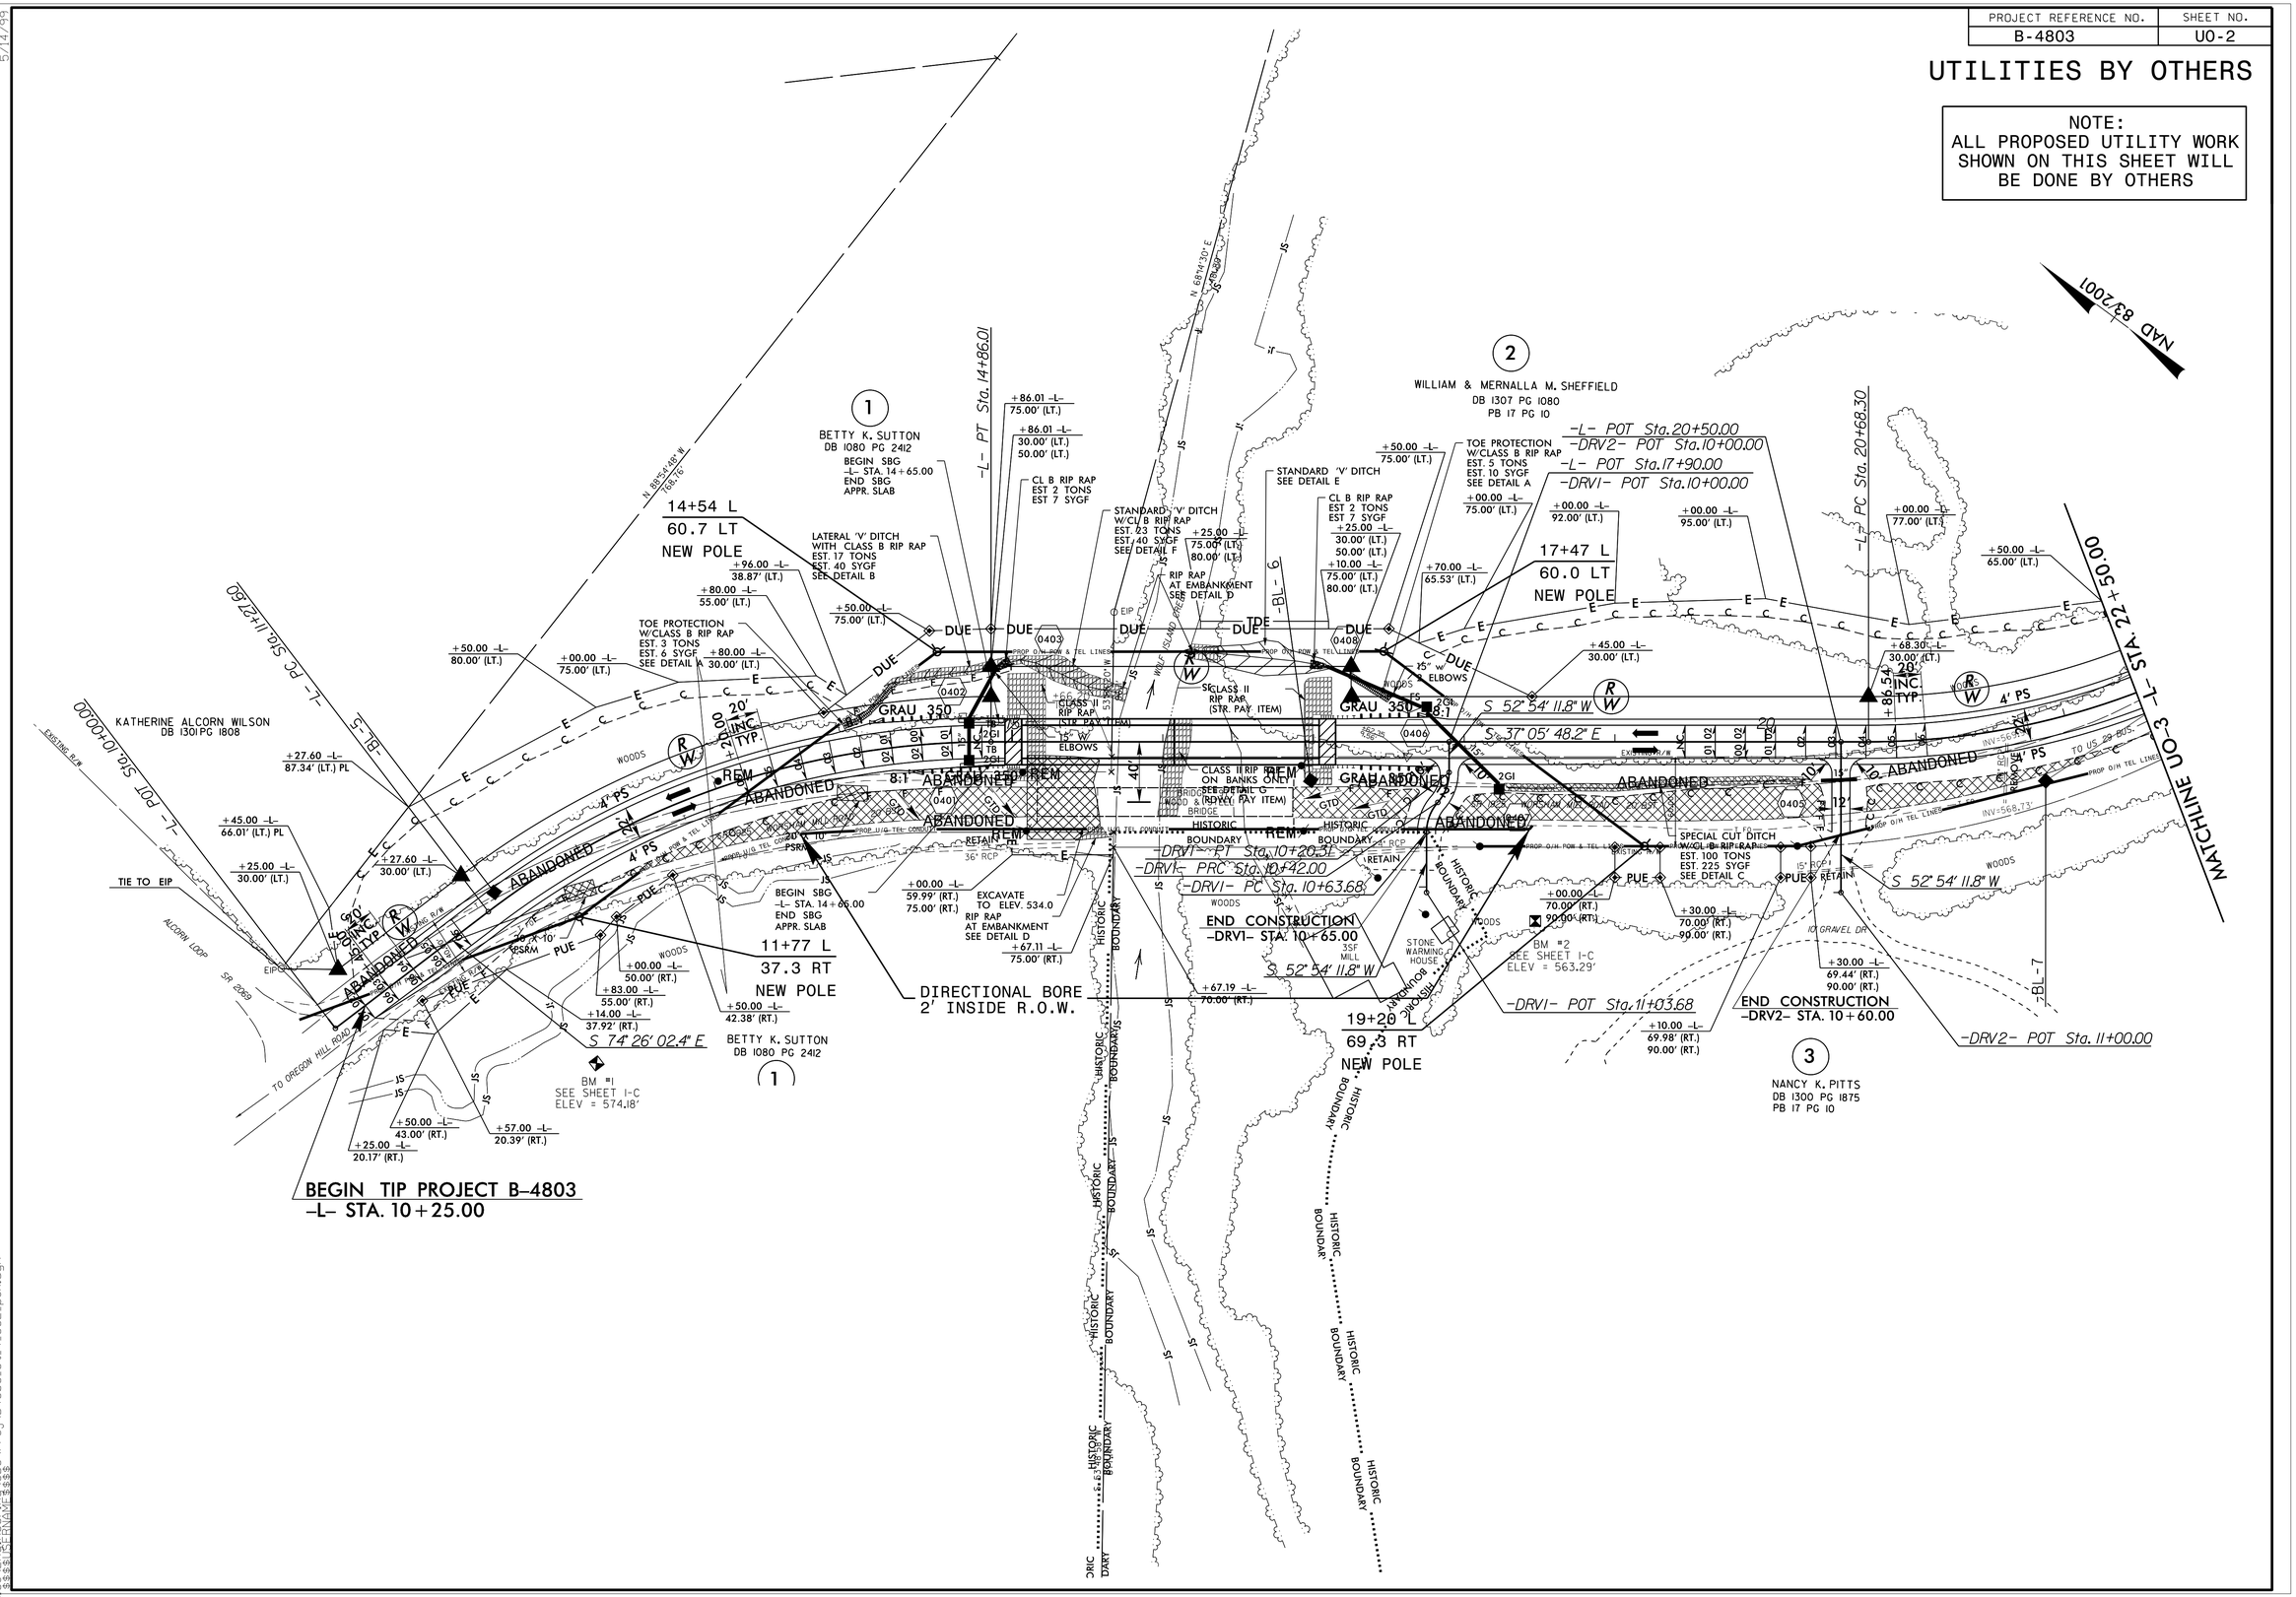

07-NOV-2014 15:02
Engineering\U0\Proj\B4803_Ut_4_U02_psh.dgn
$$$$USERNAME$$$$