DocuSign Envelope ID: 940AF3A0-F3A6-45EA-B643-19BA5BE0B810

F.A. PROJECT : BRZ-1925(2)

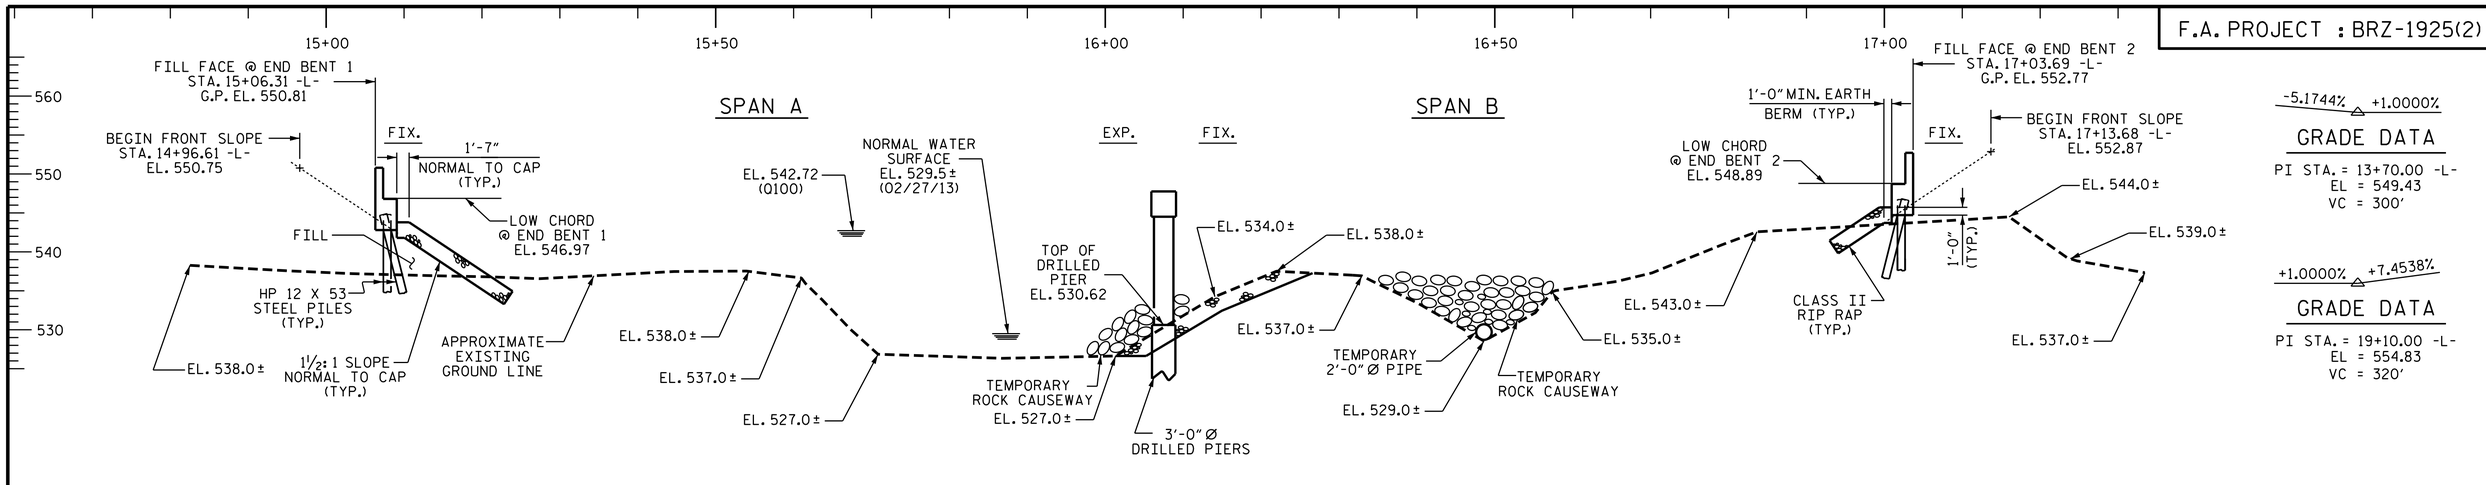

END BENT 1 | BENT 1 | END BENT 2

SECTION ALONG -L-

I HEREBY CERTIFY THESE PLANS ARE THE AS-BUILT PLANS

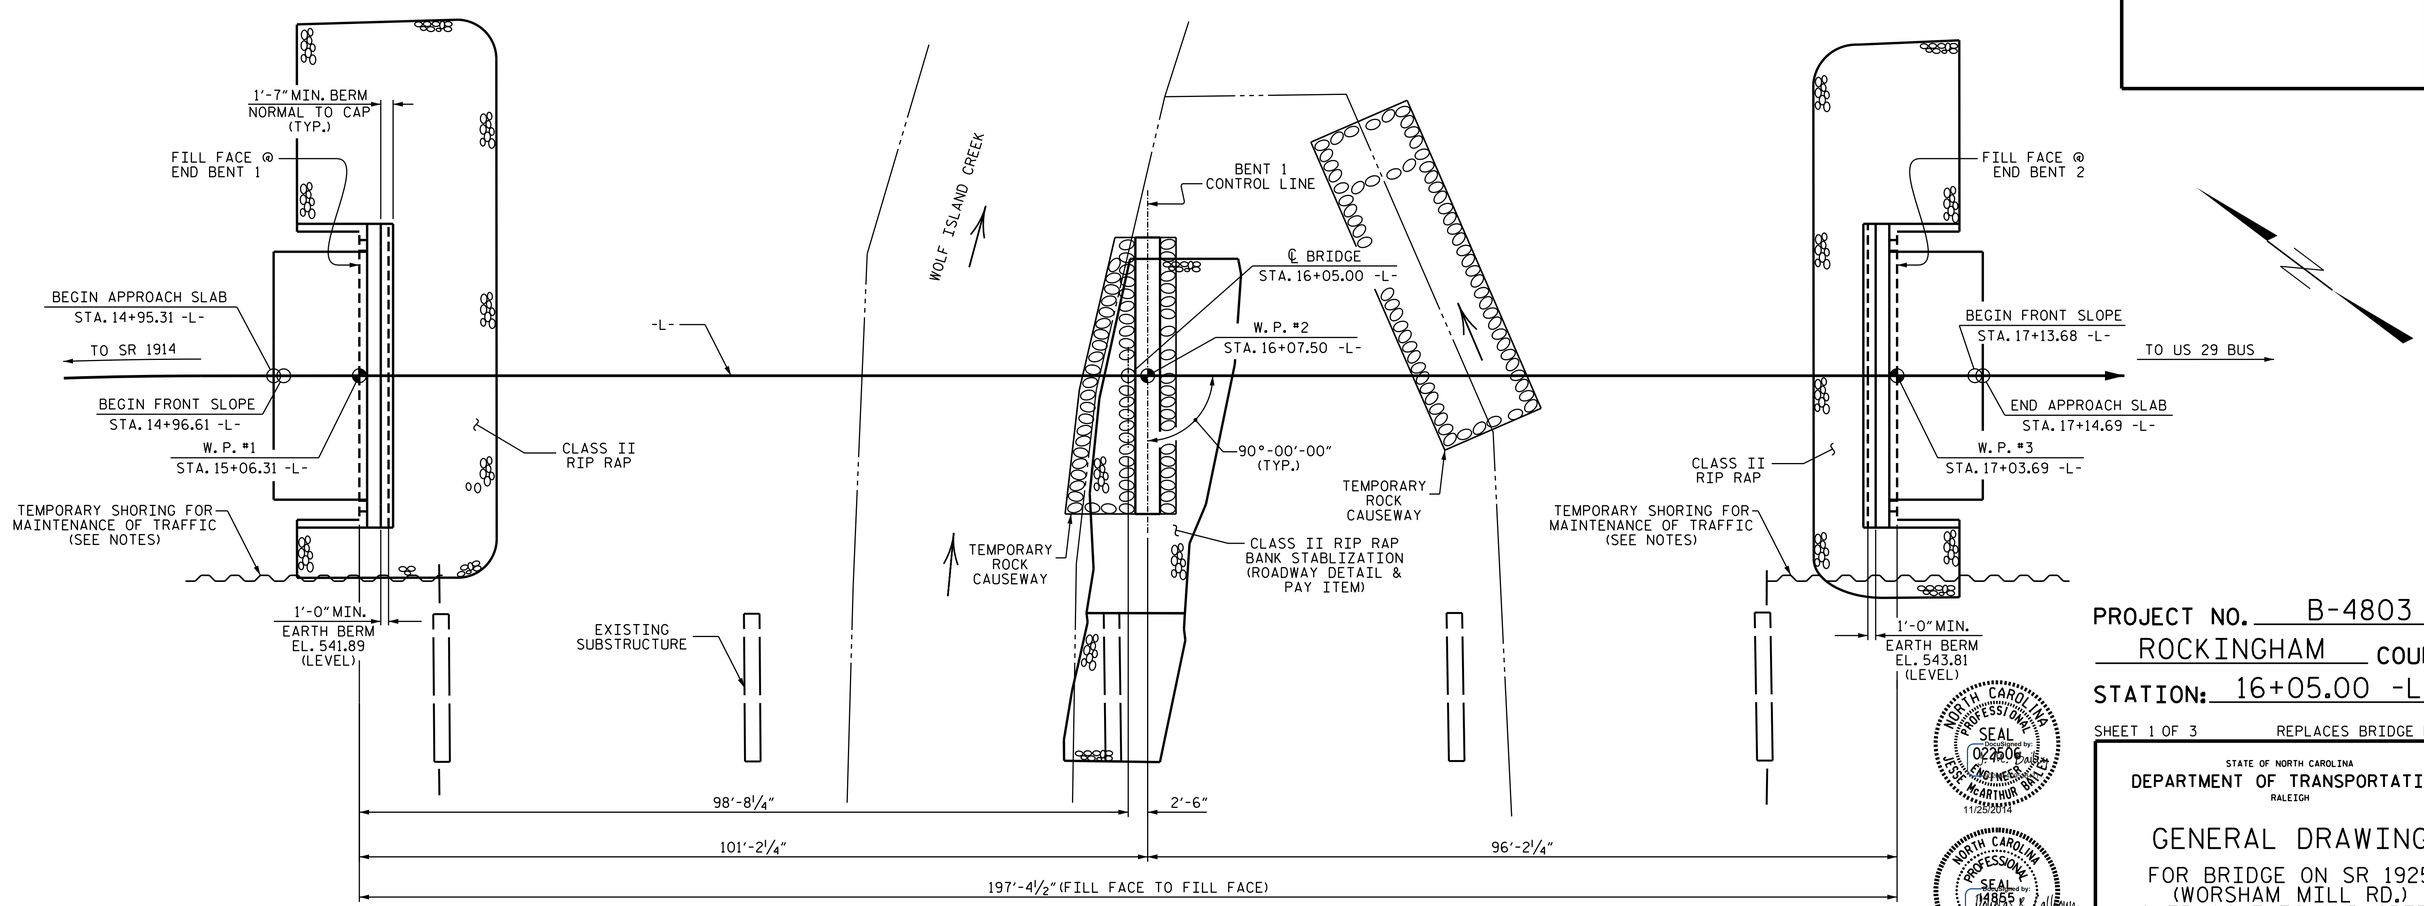

PLAN

PILES AND DRILLED PIERS NOT SHOWN FOR CLARITY

PROJECT NO. B-4803
ROCKINGHAM COUNTY
STATION: 16+05.00 -L-

SHEET 1 OF 3 REPLACES BRIDGE No. 97

NORTH CAROLINA PROFESSIONAL SEAL 022506 ENGINEER JESSE McARTHUR BALES
Docu Signed by: 11/20/2014
NORTH CAROLINA PROFESSIONAL SEAL 14855 ENGINEER DOUGLAS R. CALHOUN
Docu Signed by: 11/20/2014

STATE OF NORTH CAROLINA
DEPARTMENT OF TRANSPORTATION
RALEIGH

GENERAL DRAWING
FOR BRIDGE ON SR 1925
(WORSHAM MILL RD.)
OVER WOLF ISLAND CREEK
BETWEEN SR 1914 & US 29 BUS

REVISIONS						SHEET NO.
NO.	BY:	DATE:	NO.	BY:	DATE:	S-1
1			3			TOTAL SHEETS
2			4			24

DRAWN BY : D.G.E./S.B.W. DATE : 7/13
CHECKED BY : P. K. NEWTON DATE : 3/14
DESIGN ENGINEER OF RECORD: ASHVIN PATEL DATE : 06/13

19-NOV-2014 10:59
R:\Structures\Plans\General Drawing\B-4803_SD_GD.dgn
asorsenginh