DocuSign Envelope ID: 940AF3A0-F3A6-45EA-B643-19BA5BE0B810

TIP NO: B–4803

CONTRACT: C203515

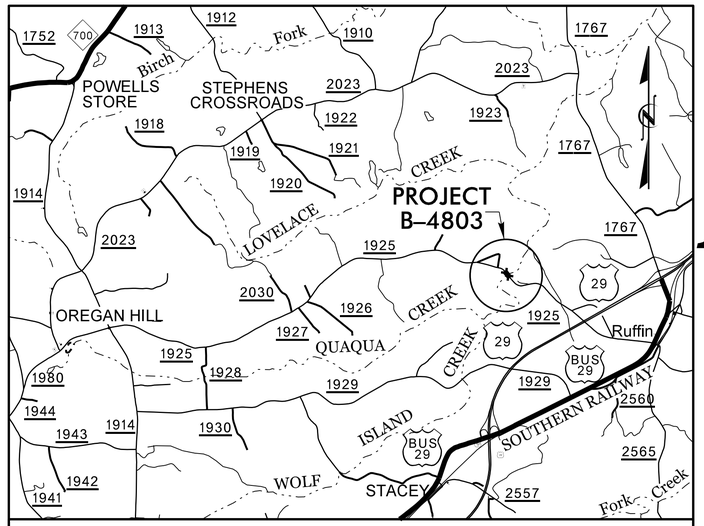

VICINITY MAP

STATE OF NORTH CAROLINA
DIVISION OF HIGHWAYS

ROCKINGHAM COUNTY

STATE	STATE PROJECT REFERENCE NO.	SHEET NO.	TOTAL SHEETS
N.C.	B–4803		

STATE PROJ. NO.	F.A. PROJ. NO.	DESCRIPTION
38573.1.1	BRZ–1925(2)	PE
38573.2.FD1	BRZ–1925(2)	R/W & UTIL.
38573.3.FD1	BRZ–1925(2)	CONST.

LOCATION: BRIDGE NO. 97 ON SR 1925 (WORSHAM MILL RD.) OVER WOLF ISLAND CREEK

TYPE OF WORK: GRADING, DRAINAGE, PAVING, AND STRUCTURE

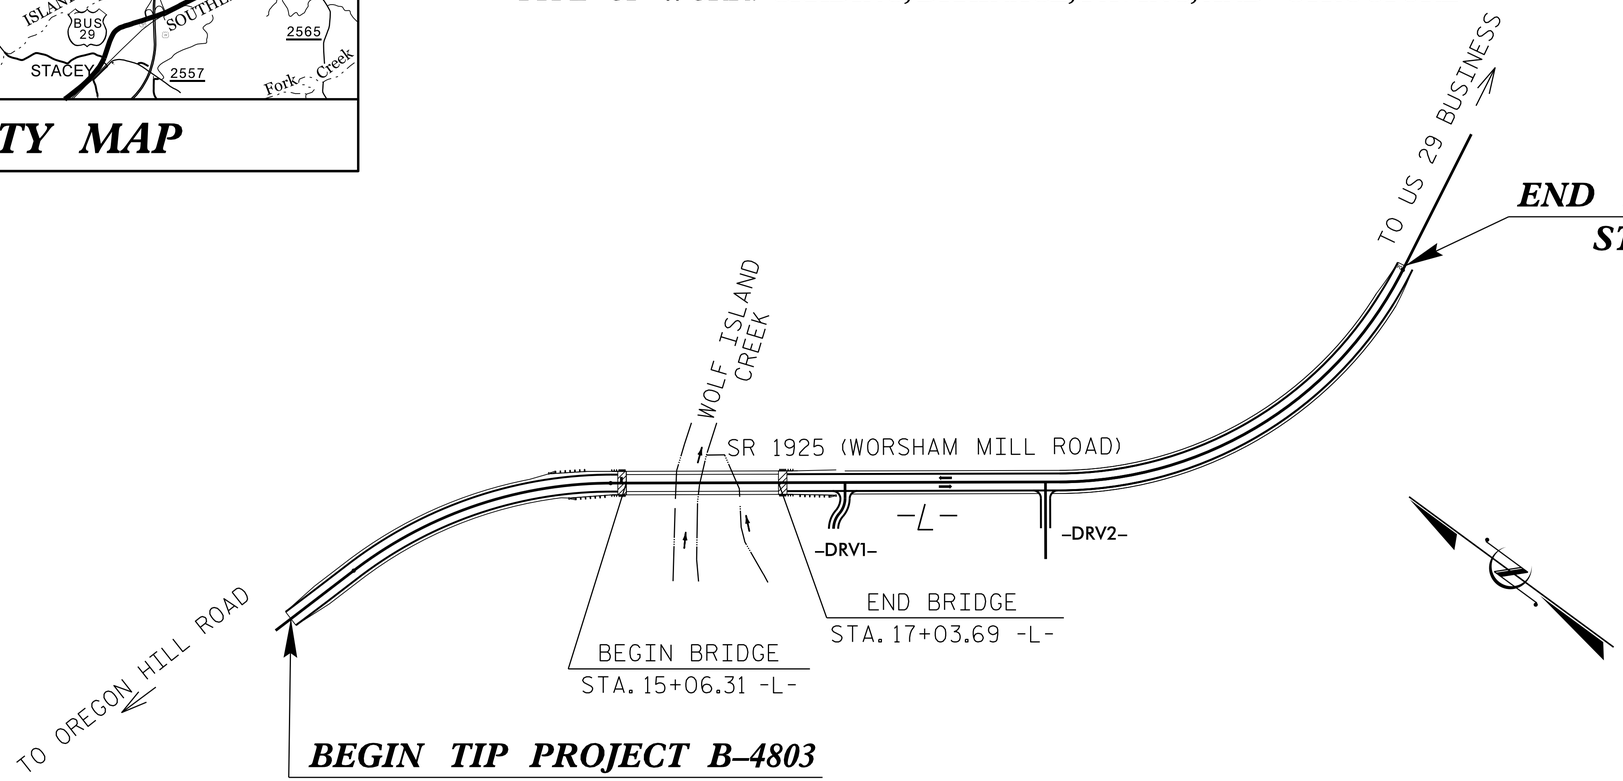

END TIP PROJECT B–4803
STA. 26 + 25.00 –L–

BEGIN TIP PROJECT B–4803
STA. 10 + 25.00 –L–

STRUCTURE

DESIGN DATA

ADT 2015 = 1069
ADT 2035 = 1300
DHV = 10 %
D = 60 %
T = 4 % *
V = 40 MPH
* TTST 1% DUAL 3%
FUNC. CLASS. = MINOR COLLECTOR
"SUB–REGIONAL TIER"

PROJECT LENGTH

LENGTH ROADWAY OF F.A. PROJECT = 0.266 MI.
LENGTH STRUCTURE OF F.A. PROJECT = 0.037 MI.
TOTAL LENGTH OF STATE PROJECT = 0.303 MI.

Prepared in the Office of:
DIVISION OF HIGHWAYS
STRUCTURES MANAGEMENT UNIT
1000 BIRCH RIDGE DR.
RALEIGH, N.C. 27610

2012 STANDARD SPECIFICATIONS

LETTING DATE : JANUARY 20, 2015

J. M. BAILEY, P.E.
PROJECT ENGINEER

D.R. CALHOUN, P.E.
PROJECT DESIGN ENGINEER