DocuSign Envelope ID: 940AF3A0-F3A6-45EA-B643-19BA5BE0B810

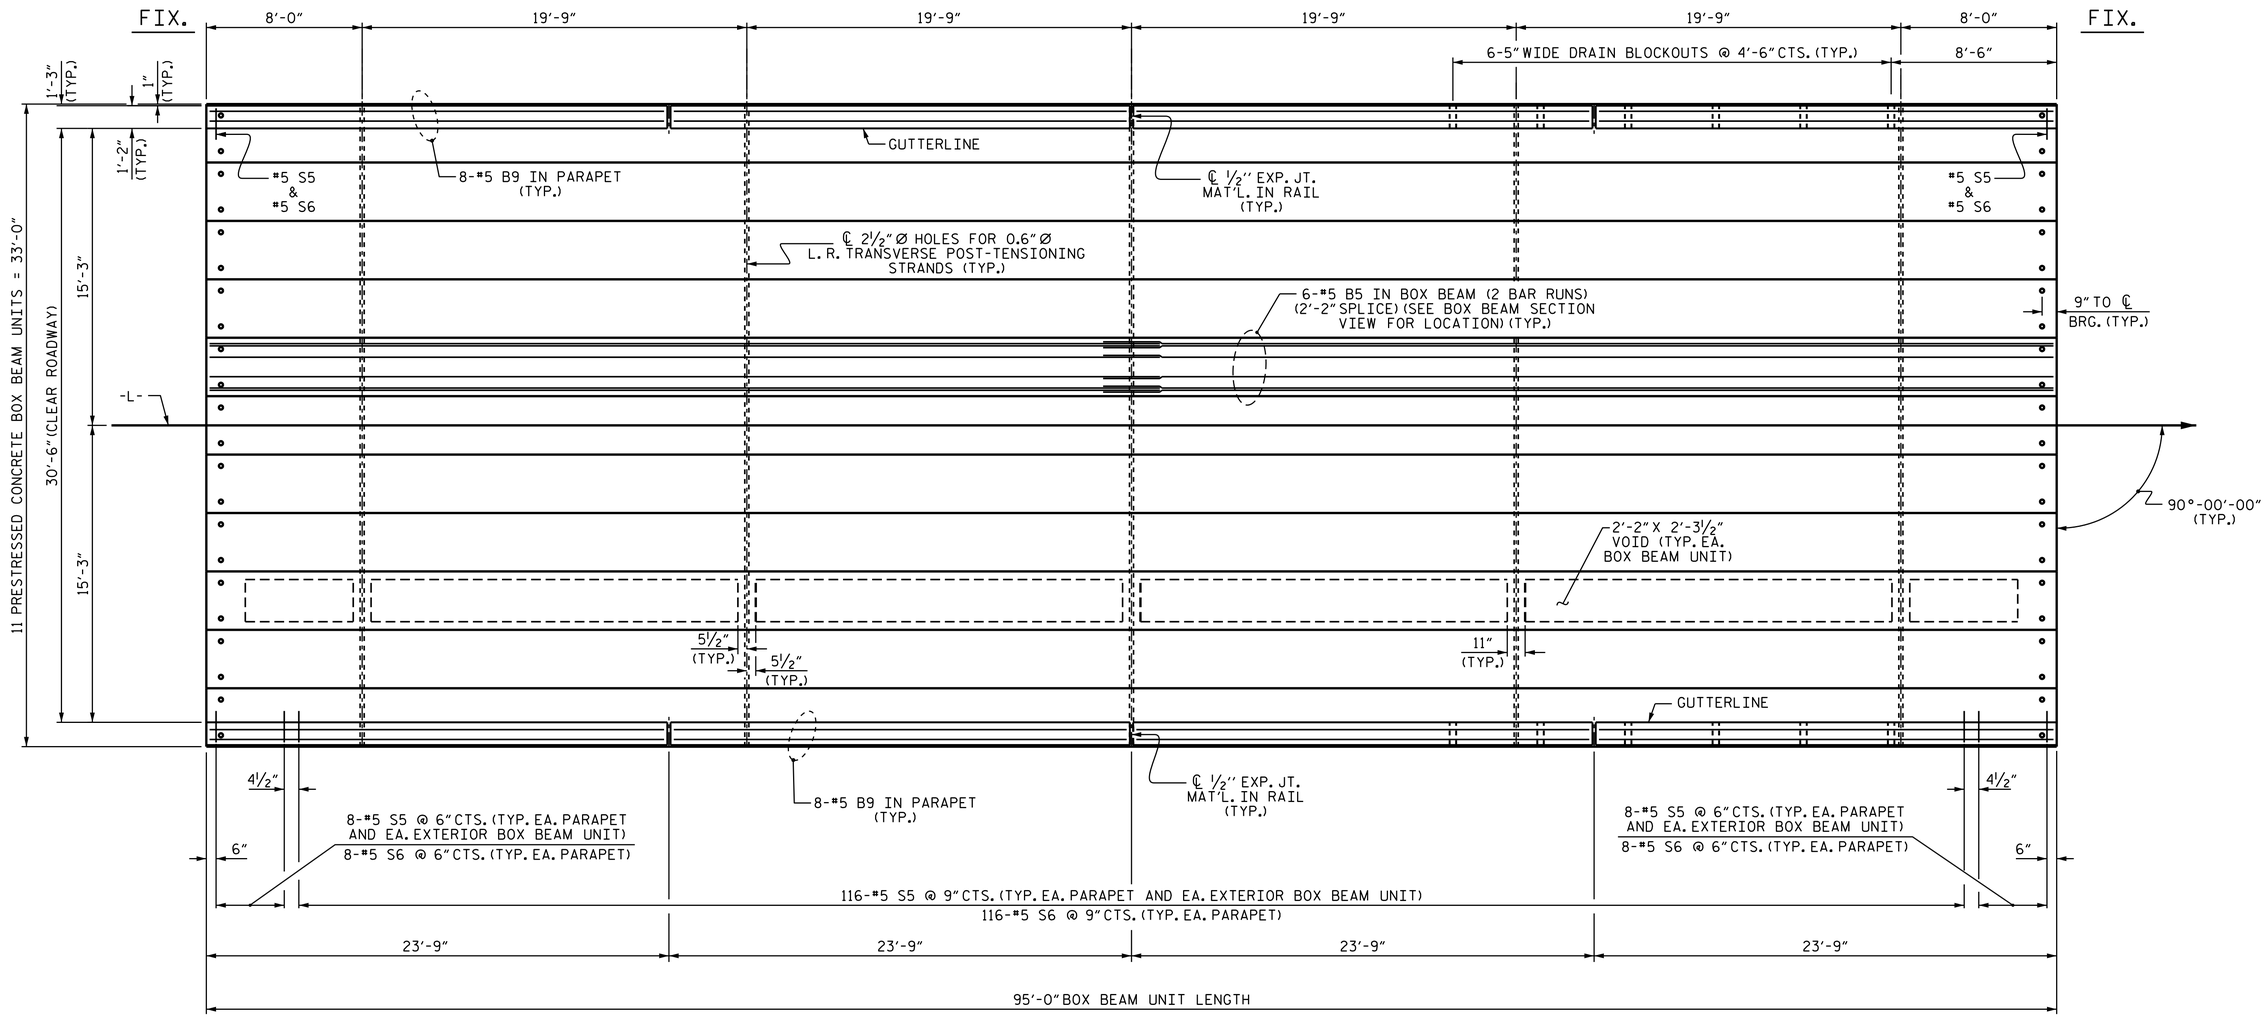

PLAN OF SPAN B

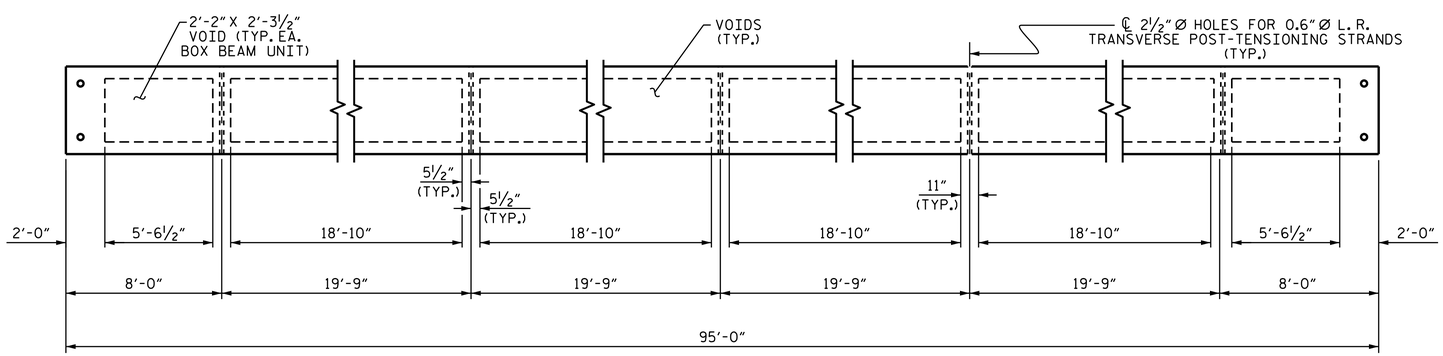

DIAPHRAGM AND VOID LAYOUT

PROJECT NO. B-4803

ROCKINGHAM COUNTY

STATION: 16+05.00 -L-

SHEET 3 OF 7

STATE OF NORTH CAROLINA
DEPARTMENT OF TRANSPORTATION
RALEIGH

PLAN OF 95' UNIT 30'-6" CLEAR ROADWAY 90° SKEW SPAN B

NORTH CAROLINA PROFESSIONAL SEAL 14855 ENGINEER DOUGLAS R. CALHOUN

DocuSigned by: Douglas R. Calhoun
12EFE12F0292440...
11/20/2014

REVISIONS						
NO.	BY:	DATE:	NO.	BY:	DATE:	
1			3			
2			4			

SHEET NO. S-8

TOTAL SHEETS 24

ASSEMBLED BY : ASHVIN PATEL DATE : 5-15-13
CHECKED BY : A. SORSENGINH DATE : 7/2013

DRAWN BY : DGE 8/10
CHECKED BY : TMG 11/11

REV. 8/14 MAA/TMG

19-NOV-2014 11:19
R:\Structures\Plans\Superstructure\B-4803_SD_BX.dgn
asorsenginh

STD.NO.39PCBB_33_90S_95L