8/17/99

PROJECT REFERENCE NO.	SHEET NO.
B-5113	EC-5/CONST.4
R/W SHEET NO.	
ROADWAY DESIGN ENGINEER	HYDRAULICS ENGINEER

DETAIL 1
SPECIAL CUT DITCH
(Not to Scale)

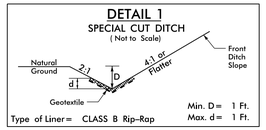

Type of Liner= CLASS B Rip-Rap

FROM -L- STA. 14+00 TO STA. 15+00 LT
Class B Rip-Rap = 35 Tons
Geotextile = 105 SY

DETAIL 2
TOE PROTECTION
(Not to Scale)

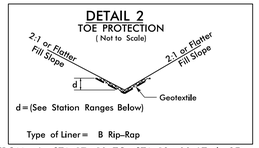

d=(See Station Ranges Below)

Type of Liner= B Rip-Rap

FROM -L- STA. 17+10 TO STA. 18+00 LT, d=2Ft.
Class B Rip-Rap = 52 Tons
Geotextile = 95 SY

SHOULDER BERM GUTTER
SEE SHEET 2 FOR DETAIL
-L- STA. 15+11.00 TO STA. 15+28.87(BEGIN APPROACH SLAB) LT
-L- STA. 15+11.00 TO STA. 15+28.87(BEGIN APPROACH SLAB) RT

NOTE:
UTILIZE SPECIAL STILLING BASIN(S)
AS STILLING BASIN WHERE APPLICABLE.

NAD 83/NSRS 2007

Place Matting for Erosion Control on Slopes Adjacent to Permitted Wetlands as Work Allows.

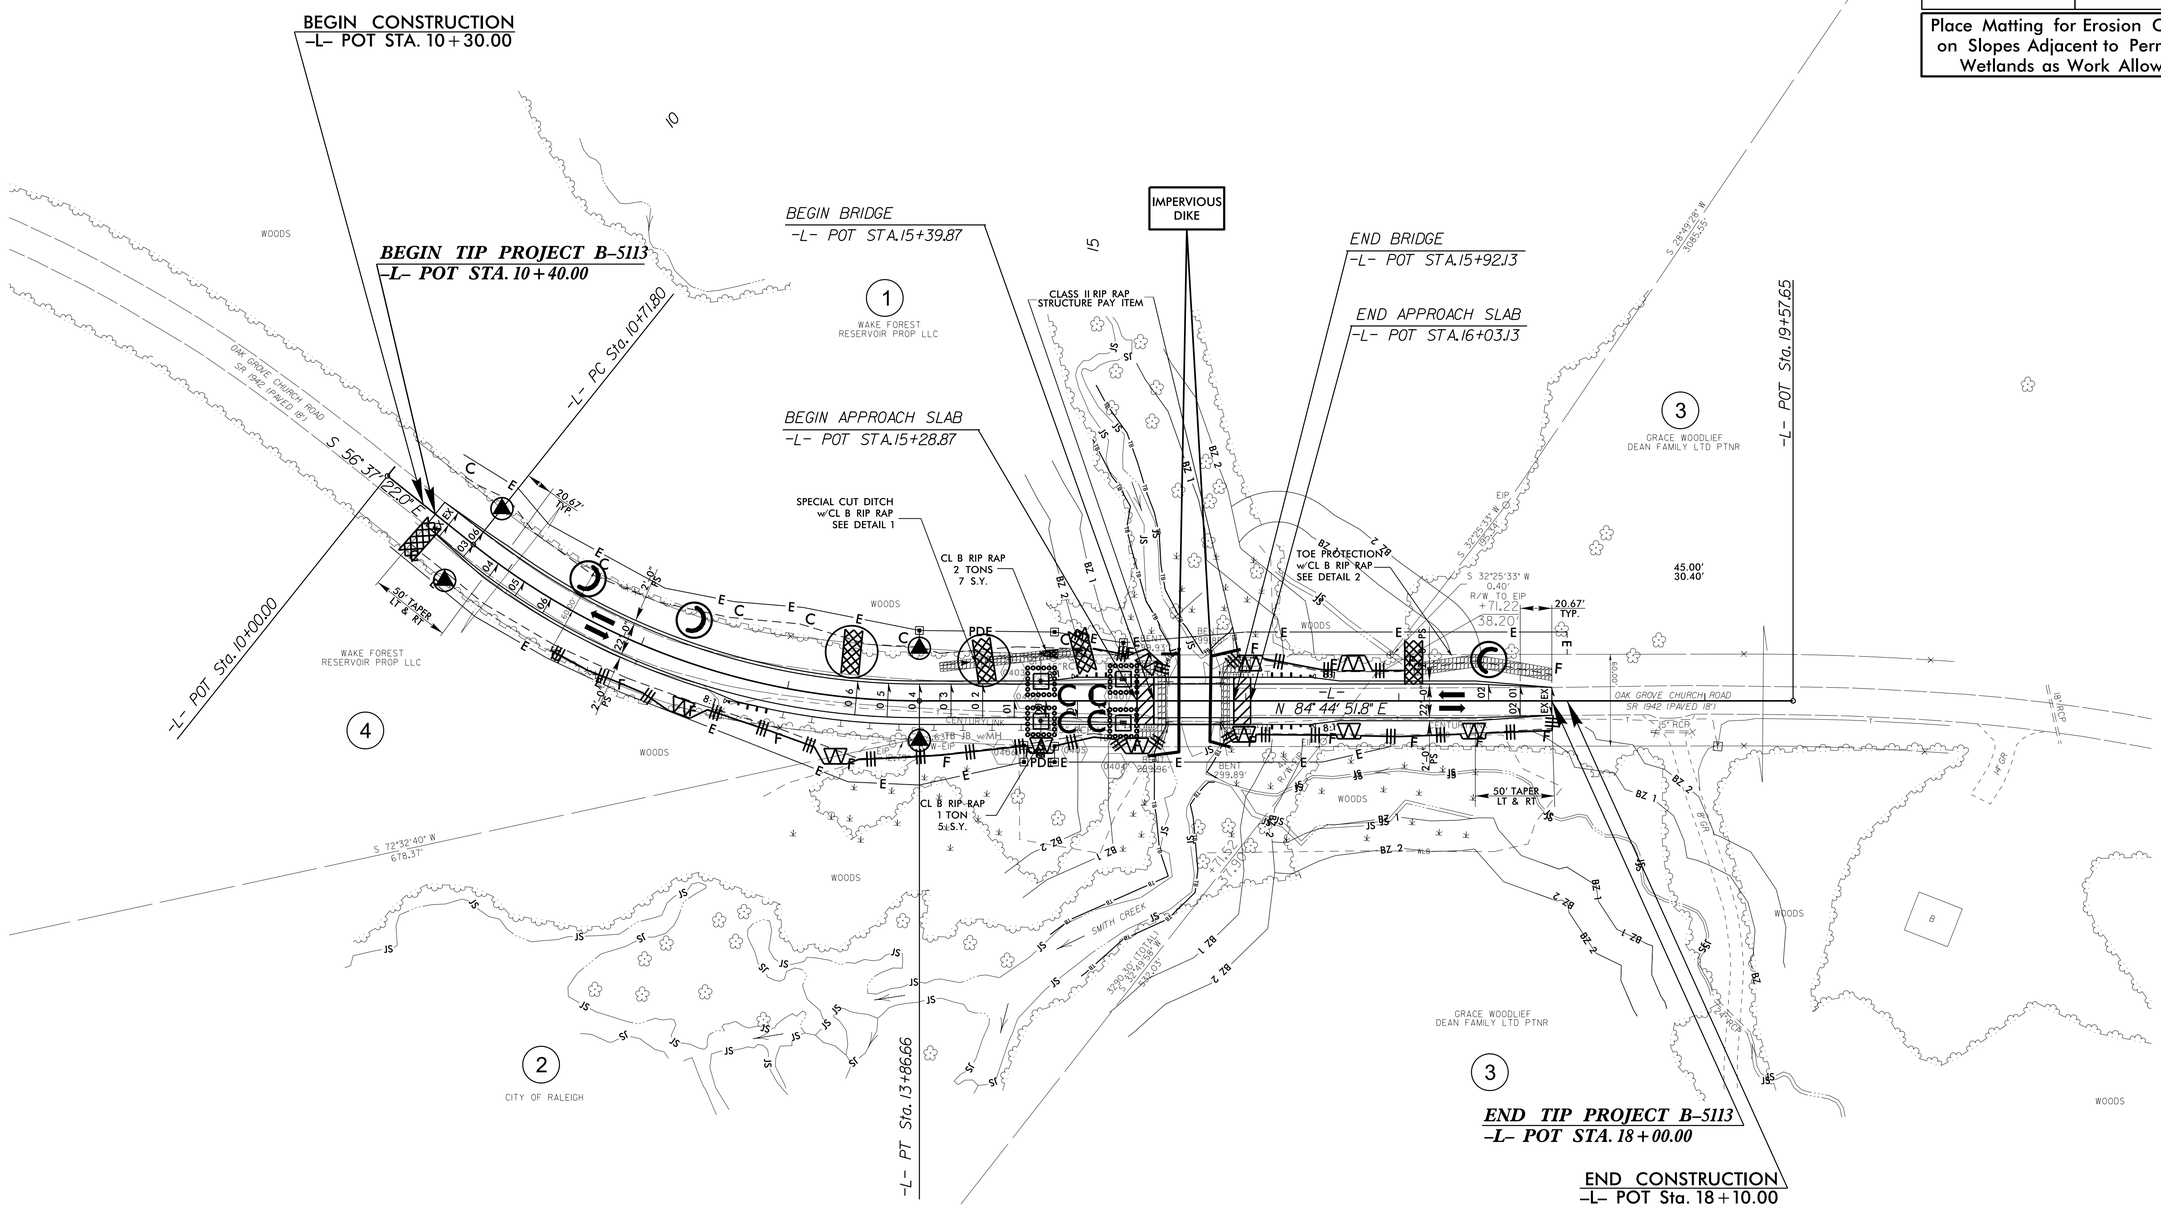

25-SEP-2014 15:39
R:\Environmental\Design\B-5113_EC_psh_04.dgn
$$$$USERNAME$$$$