DocuSign Envelope ID: D289D98F-F883-46A5-AB4C-BF5D984FF1C6

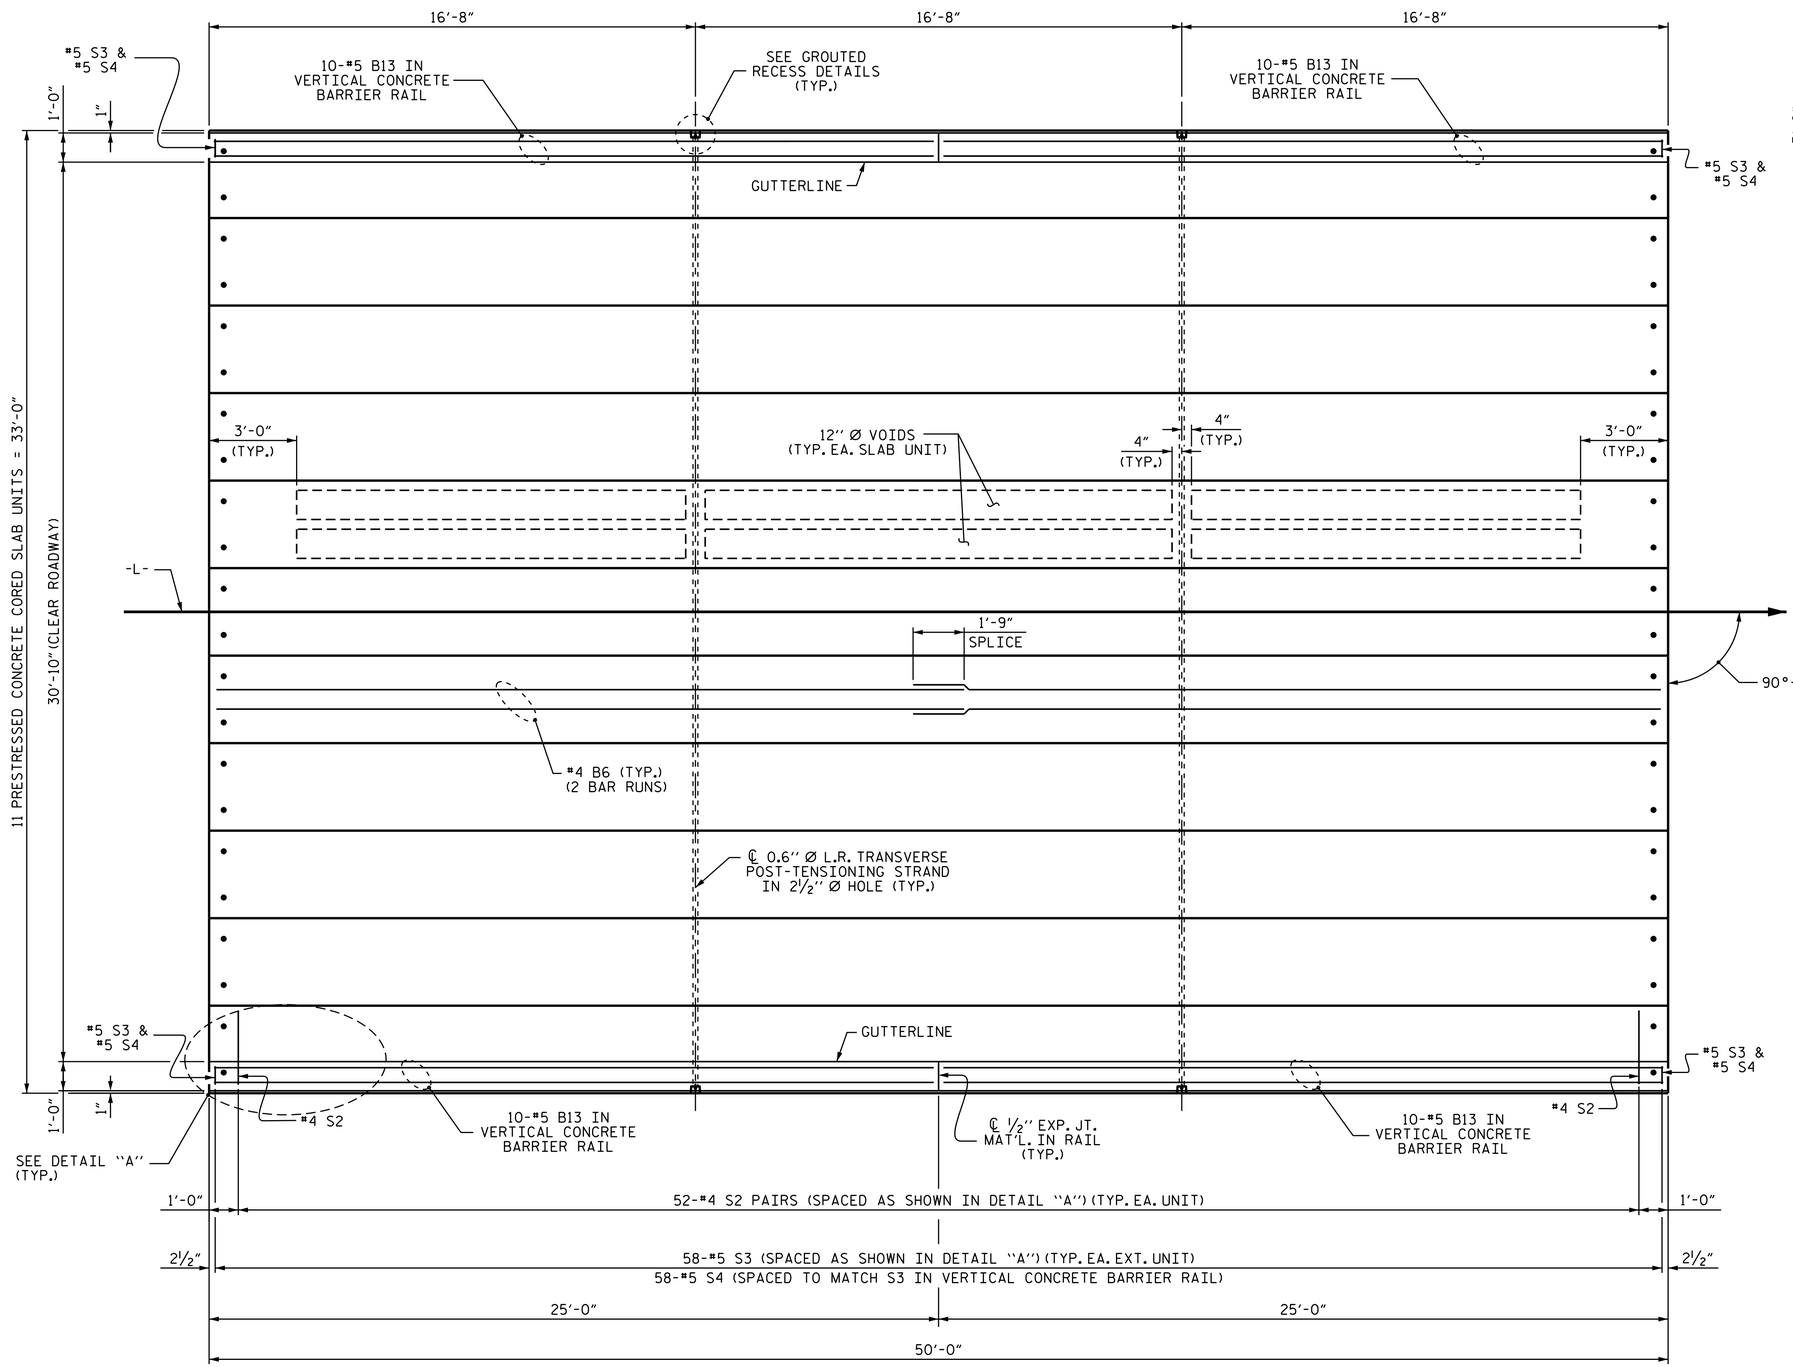

PLAN OF UNIT

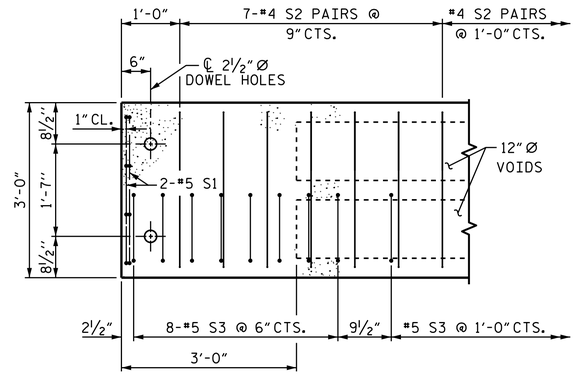

DETAIL "A"

(TYPICAL EACH END OF UNIT)
NOTE: EXTERIOR UNIT SHOWN - INTERIOR UNIT SIMILAR EXCEPT OMIT #5 S3 BARS.

PROJECT NO. B-5113
WAKE COUNTY
STATION: 15+66.00 -L-

SHEET 2 OF 3

STATE OF NORTH CAROLINA
DEPARTMENT OF TRANSPORTATION
RALEIGH

PLAN OF 50' UNIT 30'-10" CLEAR ROADWAY 90° SKEW

NORTH CAROLINA PROFESSIONAL SEAL 14855 ENGINEER DOUGLAS R. CALHOUN
DocuSigned by: Douglas R. Calhoun 12EFE1F7D3D94AD... 11/21/2014

ASSEMBLED BY : A. SORSENGINH	DATE : 11/2014		
CHECKED BY : T. L. AVERETTE	DATE : 11/2014		
DRAWN BY : DGE 3/09	REV. 12/5/11	MAA/AAC	
CHECKED BY : BCH 3/09	REV. 8/14	MAA/TMG	

REVISIONS						
NO.	BY:	DATE:	NO.	BY:	DATE:	SHEET NO. S-6
1			3			TOTAL SHEETS 14
2			4			

19-NOV-2014 15:04
R:\Structures\Plans\B-5113_SD_01_CS.dgn
asorsenginh

STD. NO. 21" PCS_33_90S_50L