DocuSign Envelope ID: D289D98F-F883-46A5-AB4C-BF5D984FF1C6

F.A. PROJECT NO. BRZ-1942(1)

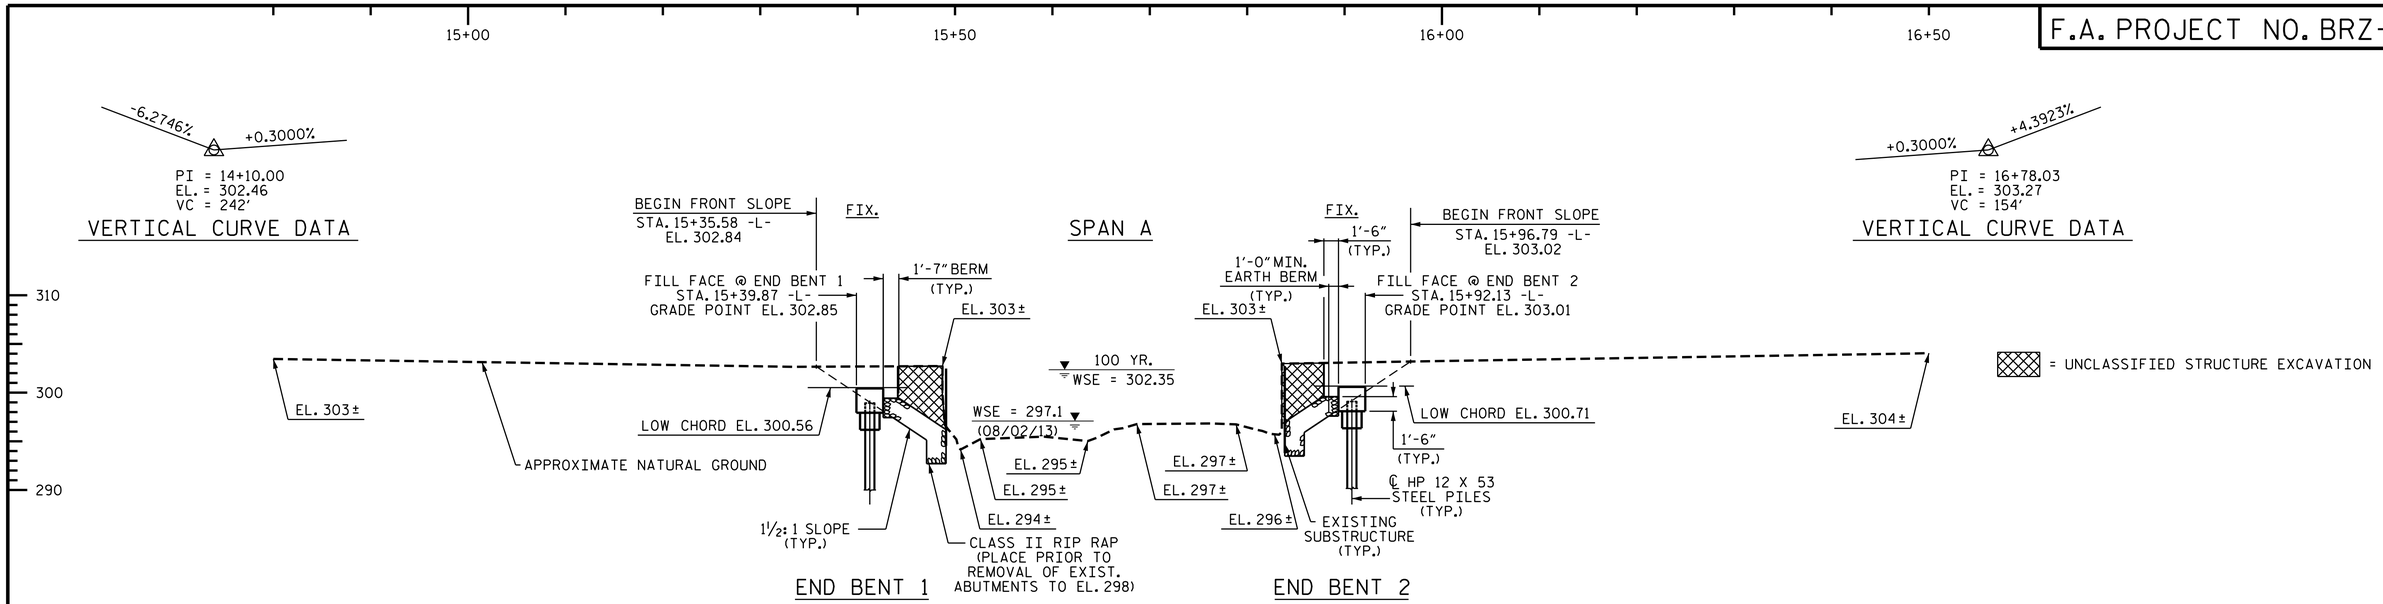

SECTION ALONG -L-

I HEREBY CERTIFY THESE PLANS ARE THE AS-BUILT PLANS

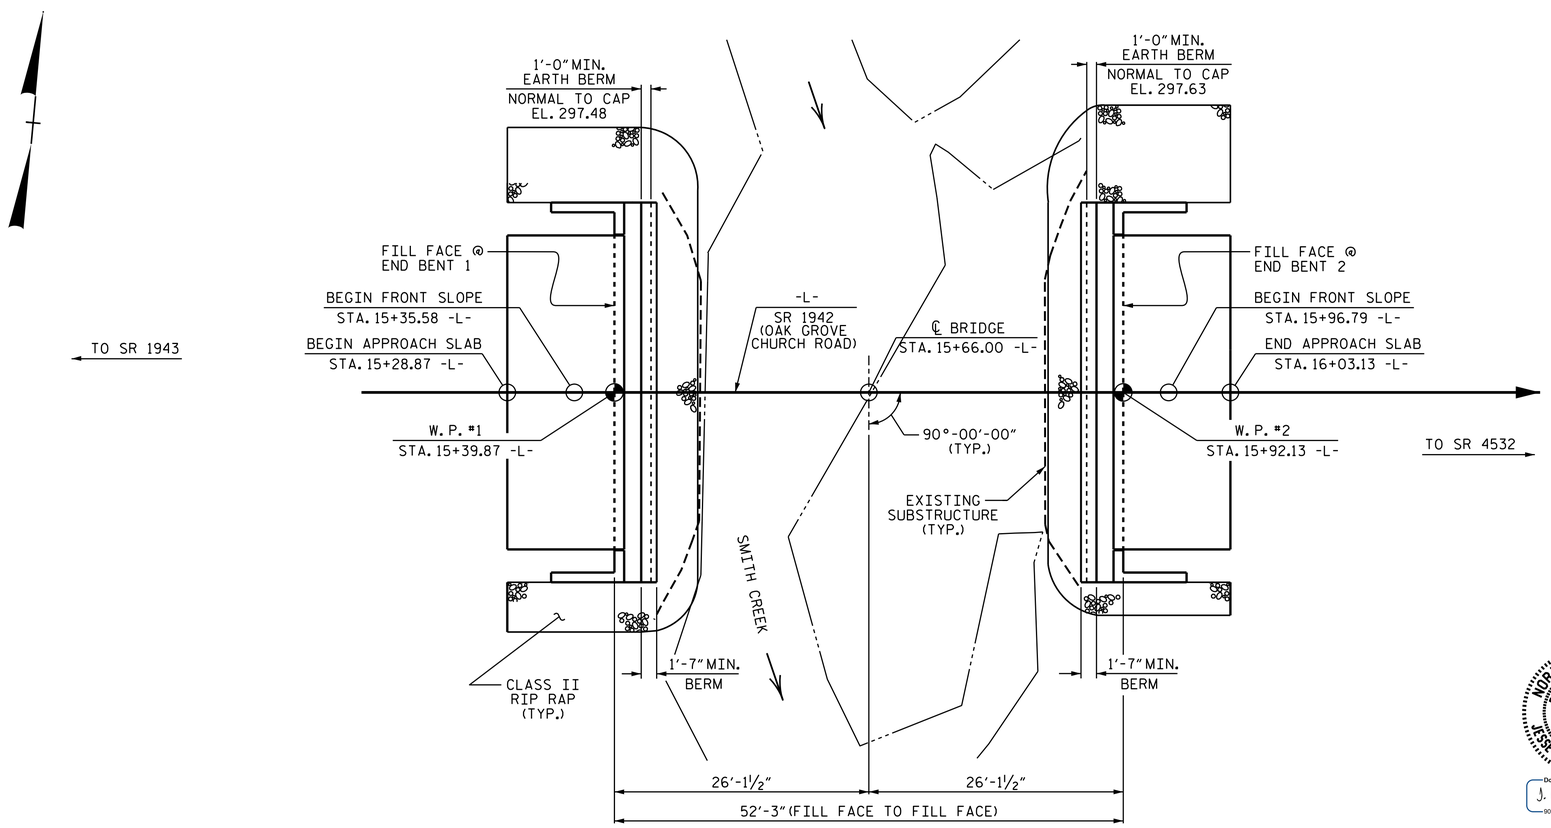

PLAN

PILES NOT SHOWN FOR CLARITY

PROJECT NO. B-5113

WAKE COUNTY

STATION: 15+66.00 -L-

SHEET 1 OF 3 REPLACES BRIDGE No. 157

STATE OF NORTH CAROLINA
DEPARTMENT OF TRANSPORTATION
RALEIGH

GENERAL DRAWING

BRIDGE OVER SMITH CREEK ON SR 1942 (OAK GROVE CH. RD.) BETWEEN SR 1943 AND SR 4532

NORTH CAROLINA PROFESSIONAL SEAL 022506 ENGINEER JESSE McARTHUR BAILEY
DocuSigned by: J. M. Bailey 11/25/2014

NORTH CAROLINA PROFESSIONAL SEAL 14855 ENGINEER DOUGLAS R. CALHOUN
DocuSigned by: Douglas R. Calhoun 11/24/2014

REVISIONS						SHEET NO.
NO.	BY:	DATE:	NO.	BY:	DATE:	S-1
1			3			TOTAL SHEETS
2			4			14

DRAWN BY : A. K. PATEL DATE : 12/19/13
CHECKED BY : W. F. PARKER DATE : 1/14
DESIGN ENGINEER OF RECORD: A. K. PATEL DATE : 12/2013

19-NOV-2014 15:00
R:\Structures\Plans\B5113_SD_01_GD.dgn
asorsenginh