PROJECT REFERENCE NO.	SHEET NO.
R-2915D	30

ROADWAY DESIGN ENGINEER

12/16/2014 NORTH CAROLINA PROFESSIONAL SEAL 034375 ENGINEER BARRY C. SMITH

Docusigned by: Barry Smith

HYDRAULICS ENGINEER

12/16/2014 NORTH CAROLINA PROFESSIONAL SEAL 9334 ENGINEER W. HENRY WELLS JR.

Docusigned by: W. Henry Wells Jr.

KCI
http://www.kci.com
Engineers • Planners • Scientists • Construction Managers
4601 Six Forks Road, Landmark Center II, Suite 220
Raleigh, NC 27609-5210
Phone (919) 783-9214 • Fax (919) 783-9266

SUNGATE DESIGN GROUP, P.A.
915 JONES FRANKLIN ROAD
RALEIGH, NORTH CAROLINA 27606
TEL (919) 859-2243 FAX (919) 859-6258
ENG FIRM LICENSE NO. C-890

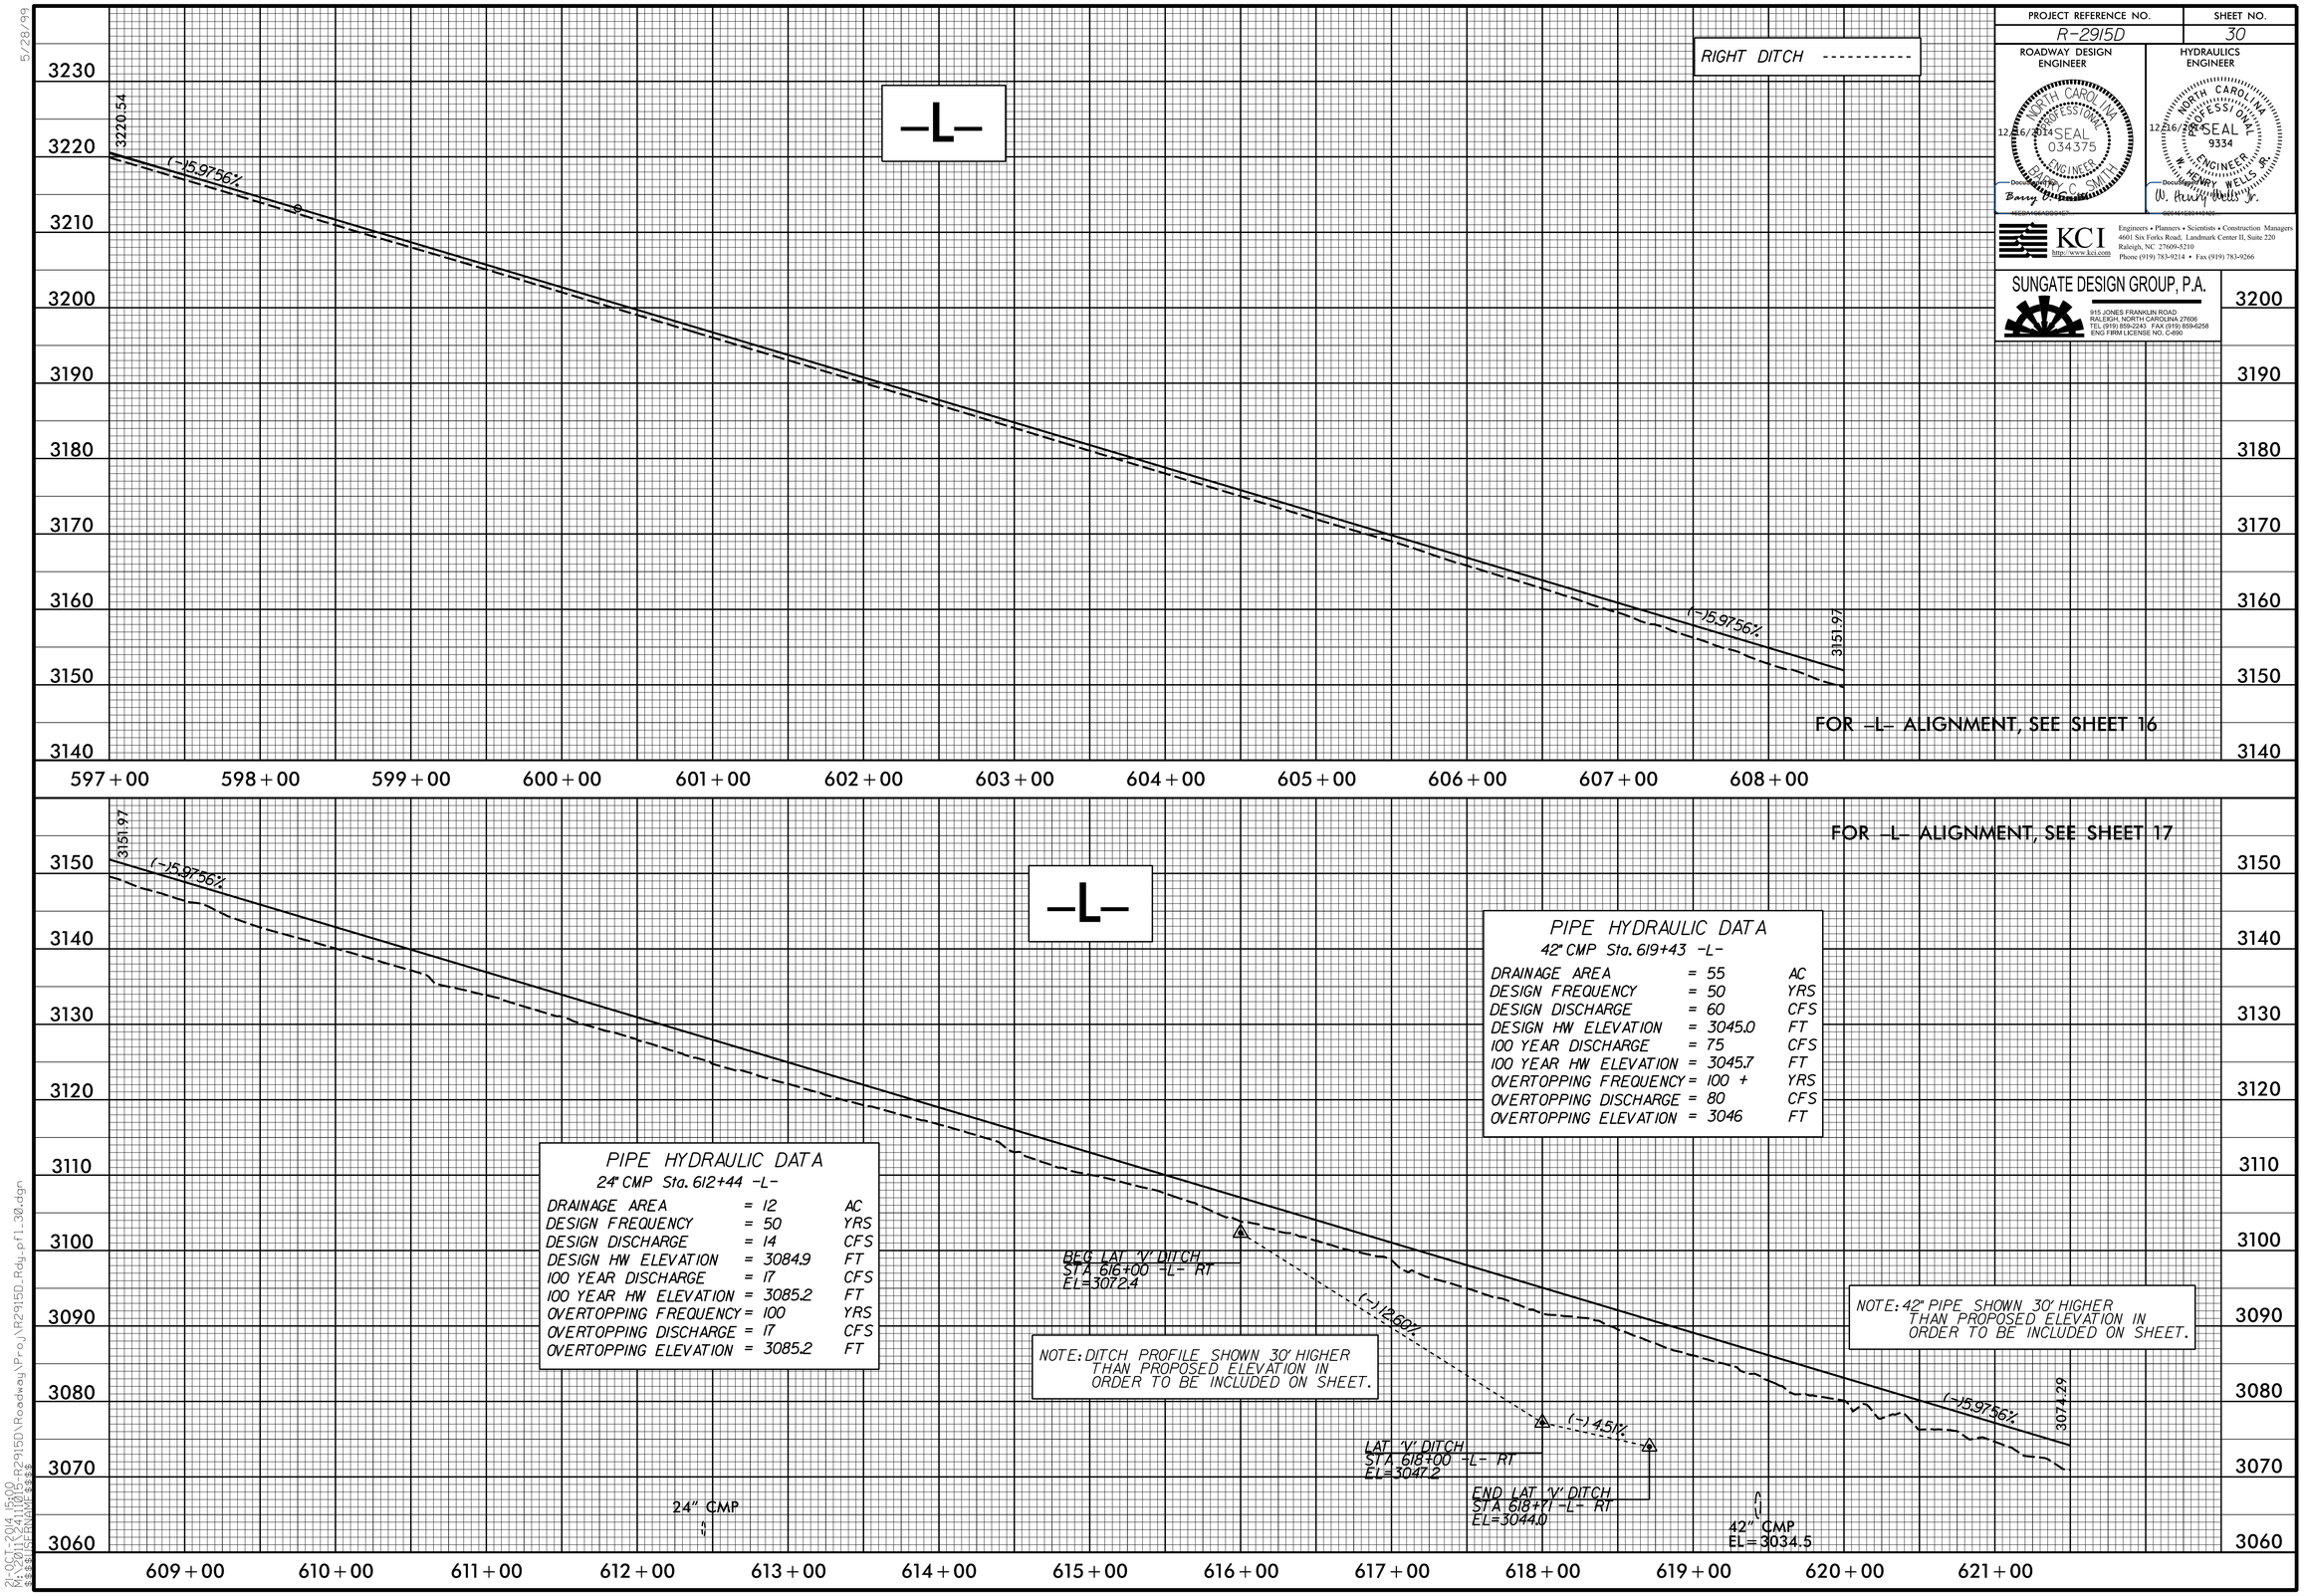

5/28/93

R:\OPT_2014\50D
R:\2911\2911_R2915D\Roadway\Proj\R2915D_Rdy_pfl_30.dgn
$$$$USERNAME$$$$