PROJ. REFERENCE NO.	SHEET NO.
R-2915D	TMP-19

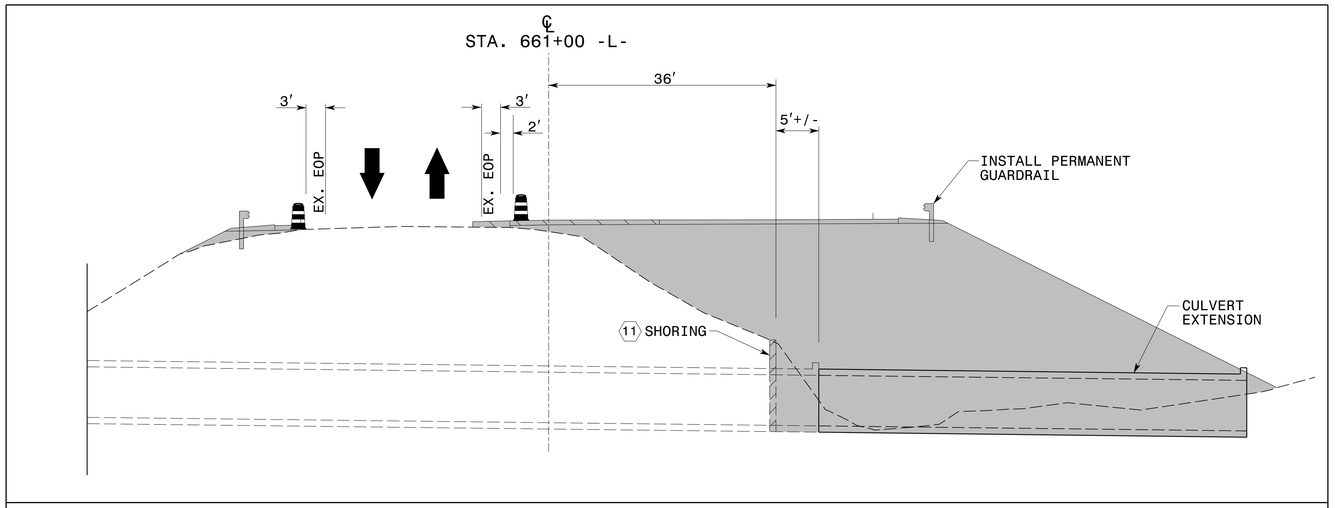

SECTION R1-R1

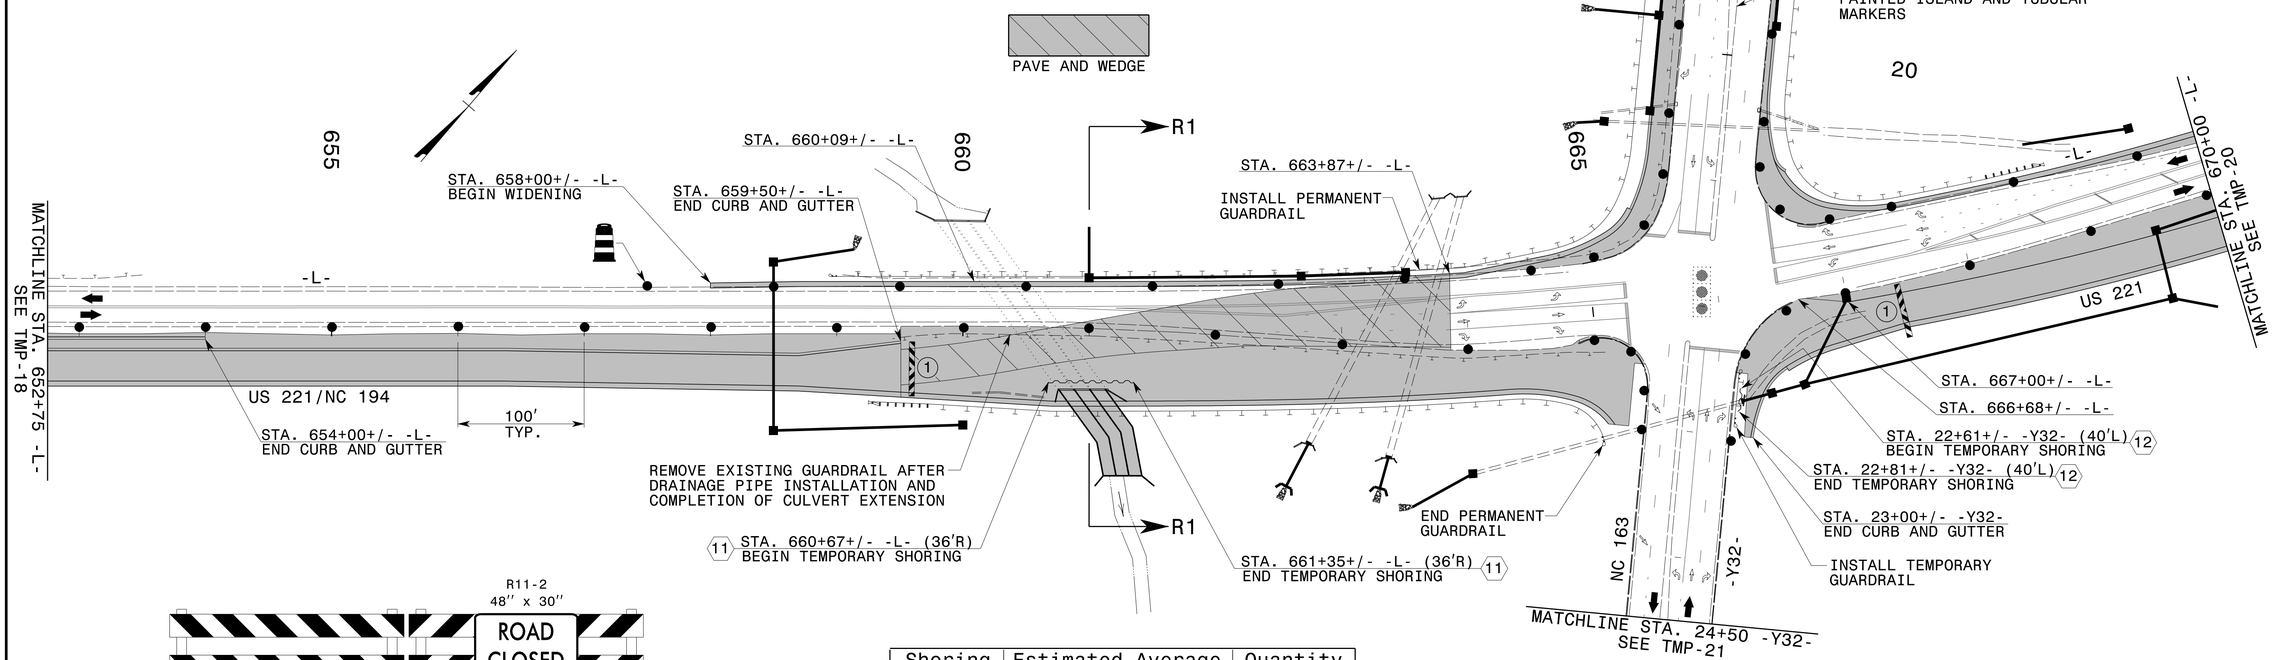

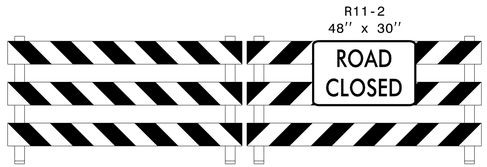

TYPE III BARRICADE(S)

1

Shoring I.D. No.	Estimated Average Height (ft.)	Quantity (sq. ft.)
11	8.9 FT.	606 SQ. FT.
12	7.2 FT.	144 SQ. FT.

APPROVED: DocuSigned by: J. W. Woolard, Jr. DATE: 11/7/2014
B9C1BEBAD8427...

SEAL

NORTH CAROLINA PROFESSIONAL SEAL 19862 ENGINEER J. W. WOOLARD, JR.

DIVISION OF HIGHWAYS STATE OF NORTH CAROLINA DEPARTMENT OF TRANSPORTATION WORK ZONE TRAFFIC CONTROL

PHASE I DETAILS

11/7/2014
p:\tipprojects-r\r2915d\traffic\trafficcontrol\tcp\R2915D_TC_PHI_TMP19.dgn
User:scodts