PROJ. REFERENCE NO.	SHEET NO.
R-2915D	TMP-24

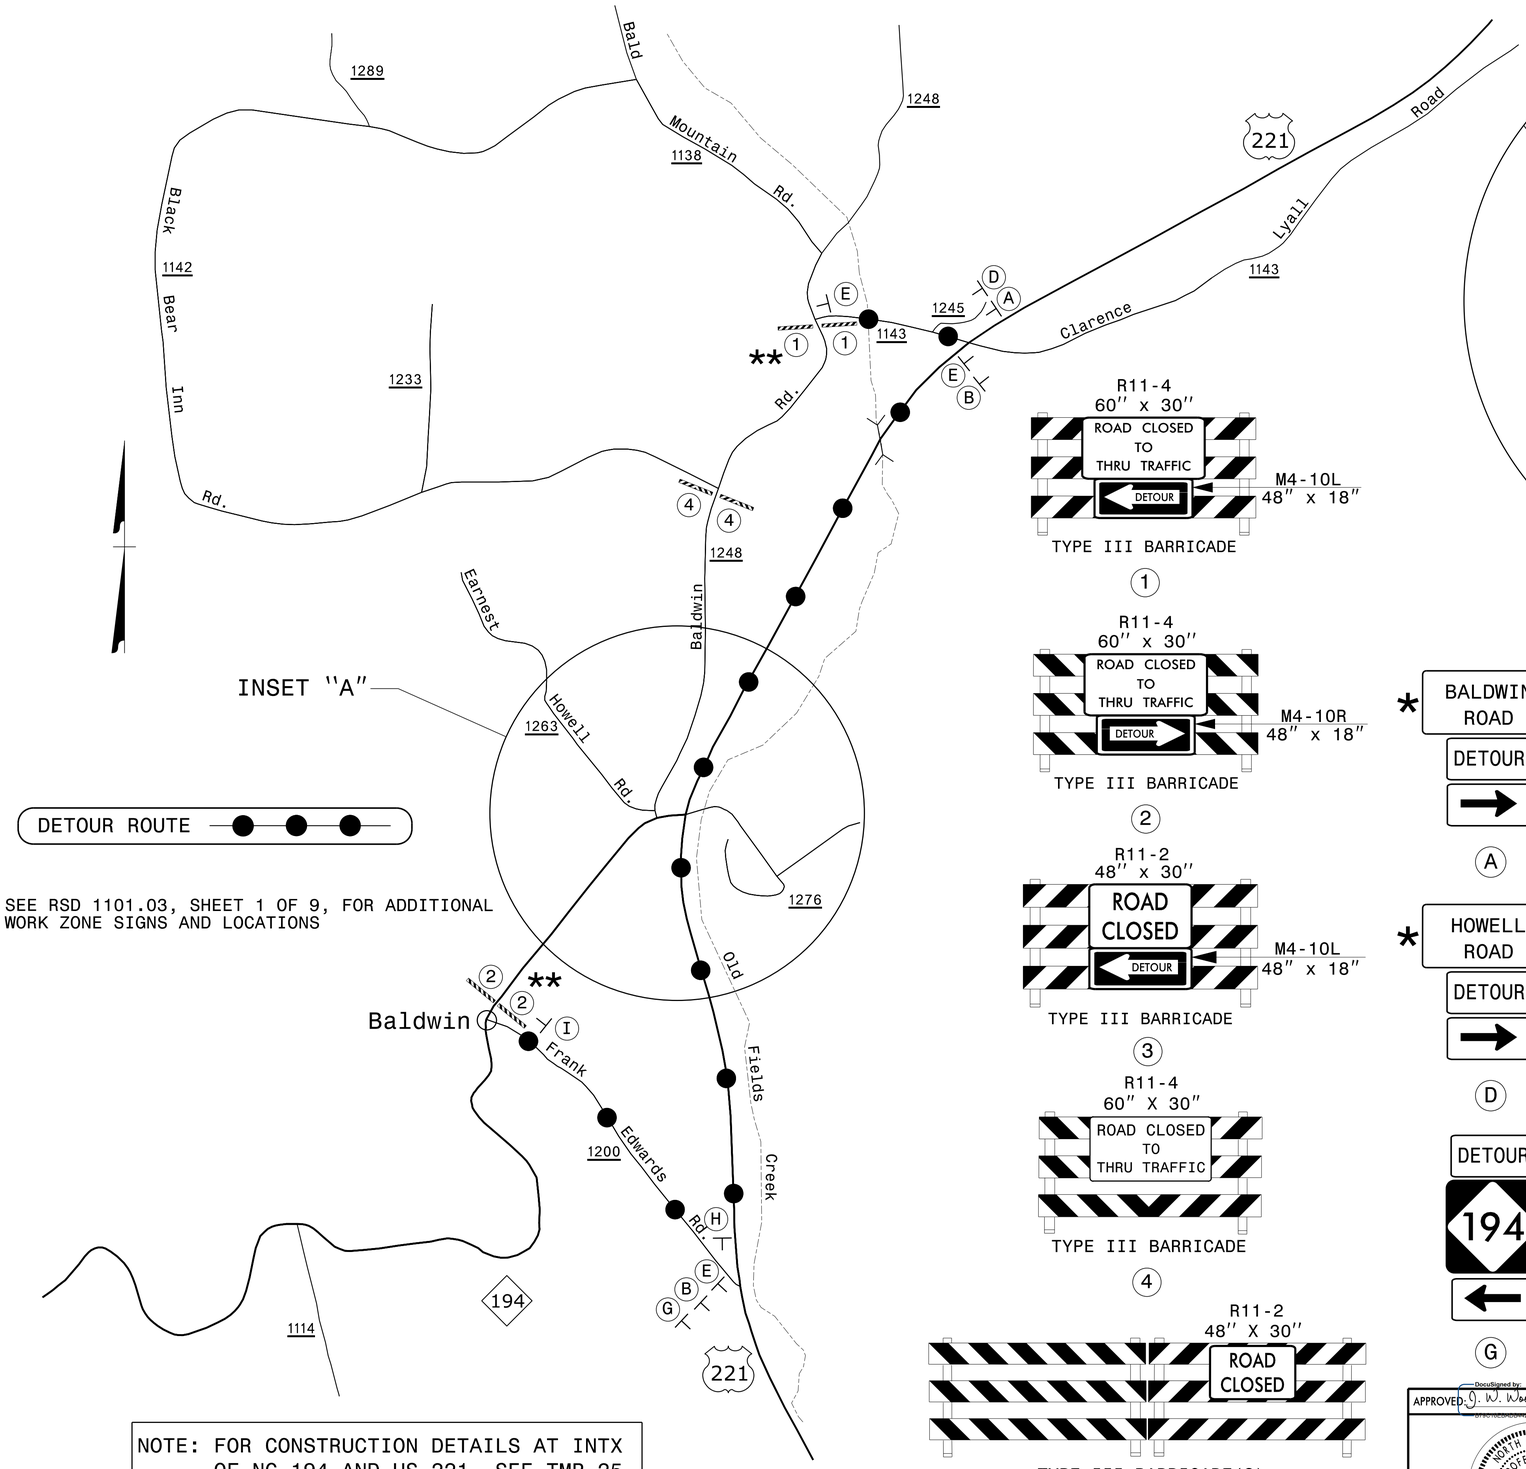

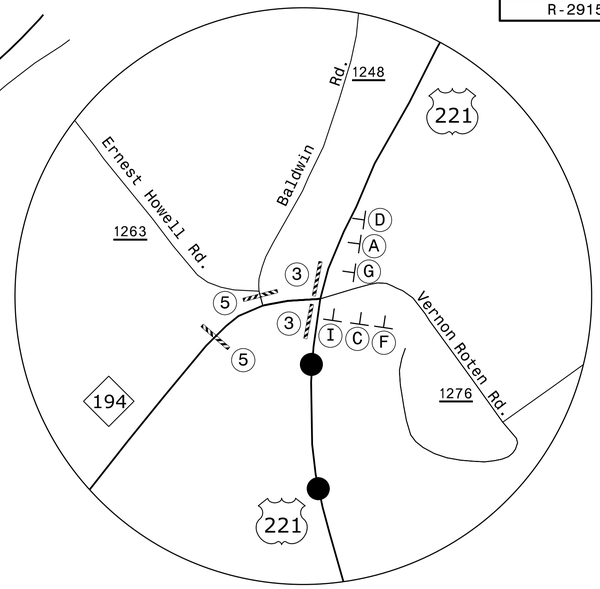

INSET "A"

* SEE SHEET TMP-2A FOR SIGN DESIGN

R11-4
60" x 30"
ROAD CLOSED TO THRU TRAFFIC
DETOUR
M4-10L
48" x 18"
TYPE III BARRICADE
(1)

R11-4
60" x 30"
ROAD CLOSED TO THRU TRAFFIC
DETOUR
M4-10R
48" x 18"
TYPE III BARRICADE
(2)

R11-2
48" x 30"
ROAD CLOSED
DETOUR
M4-10L
48" x 18"
TYPE III BARRICADE
(3)

R11-4
60" X 30"
ROAD CLOSED TO THRU TRAFFIC
TYPE III BARRICADE
(4)

R11-2
48" X 30"
ROAD CLOSED
TYPE III BARRICADE(S)
(5)

* BALDWIN ROAD
DETOUR M4-8 24" x 12"
M6-1R 21" x 15"
(A)

* BALDWIN ROAD
DETOUR M4-8 24" x 12"
M6-1L 21" x 15"
(B)

* BALDWIN ROAD
DETOUR M4-8 24" x 12"
M6-3 21" x 15"
(C)

* HOWELL ROAD
DETOUR M4-8 24" x 12"
M6-1R 21" x 15"
(D)

* HOWELL ROAD
DETOUR M4-8 24" x 12"
M6-1L 21" x 15"
(E)

* HOWELL ROAD
DETOUR M4-8 24" x 12"
M6-3 21" x 15"
(F)

DETOUR M4-8 24" x 12"
194 M1-5 24" x 24"
M6-1L 21" x 15"
(G)

DETOUR M4-8 24" x 12"
194 M1-5 24" x 24"
M6-1R 21" x 15"
(H)

END DETOUR M4-8 A 24" x 18"
194 M1-5 24" x 24"
(I)

APPROVED: DocuSigned by: J. W. Woolard, Jr. DATE: 10/30/2014
BY DOT HEADQUARTERS

SEAL

NORTH CAROLINA PROFESSIONAL SEAL 19862 ENGINEER J.W. WOOLARD, JR.

DIVISION OF HIGHWAYS STATE OF NORTH CAROLINA DEPARTMENT OF TRANSPORTATION WORK ZONE TRAFFIC CONTROL

PHASE I
OFF-SITE DETOUR
NC 194

10/24/2014
P:\tipprojects-r\r2915d\traffic\trafficcontrol\tcp\R2915D_TC_PH1_TMP24.dgn
User:tscoats