PROJ. REFERENCE NO.	SHEET NO.
R-2915D	TMP-28

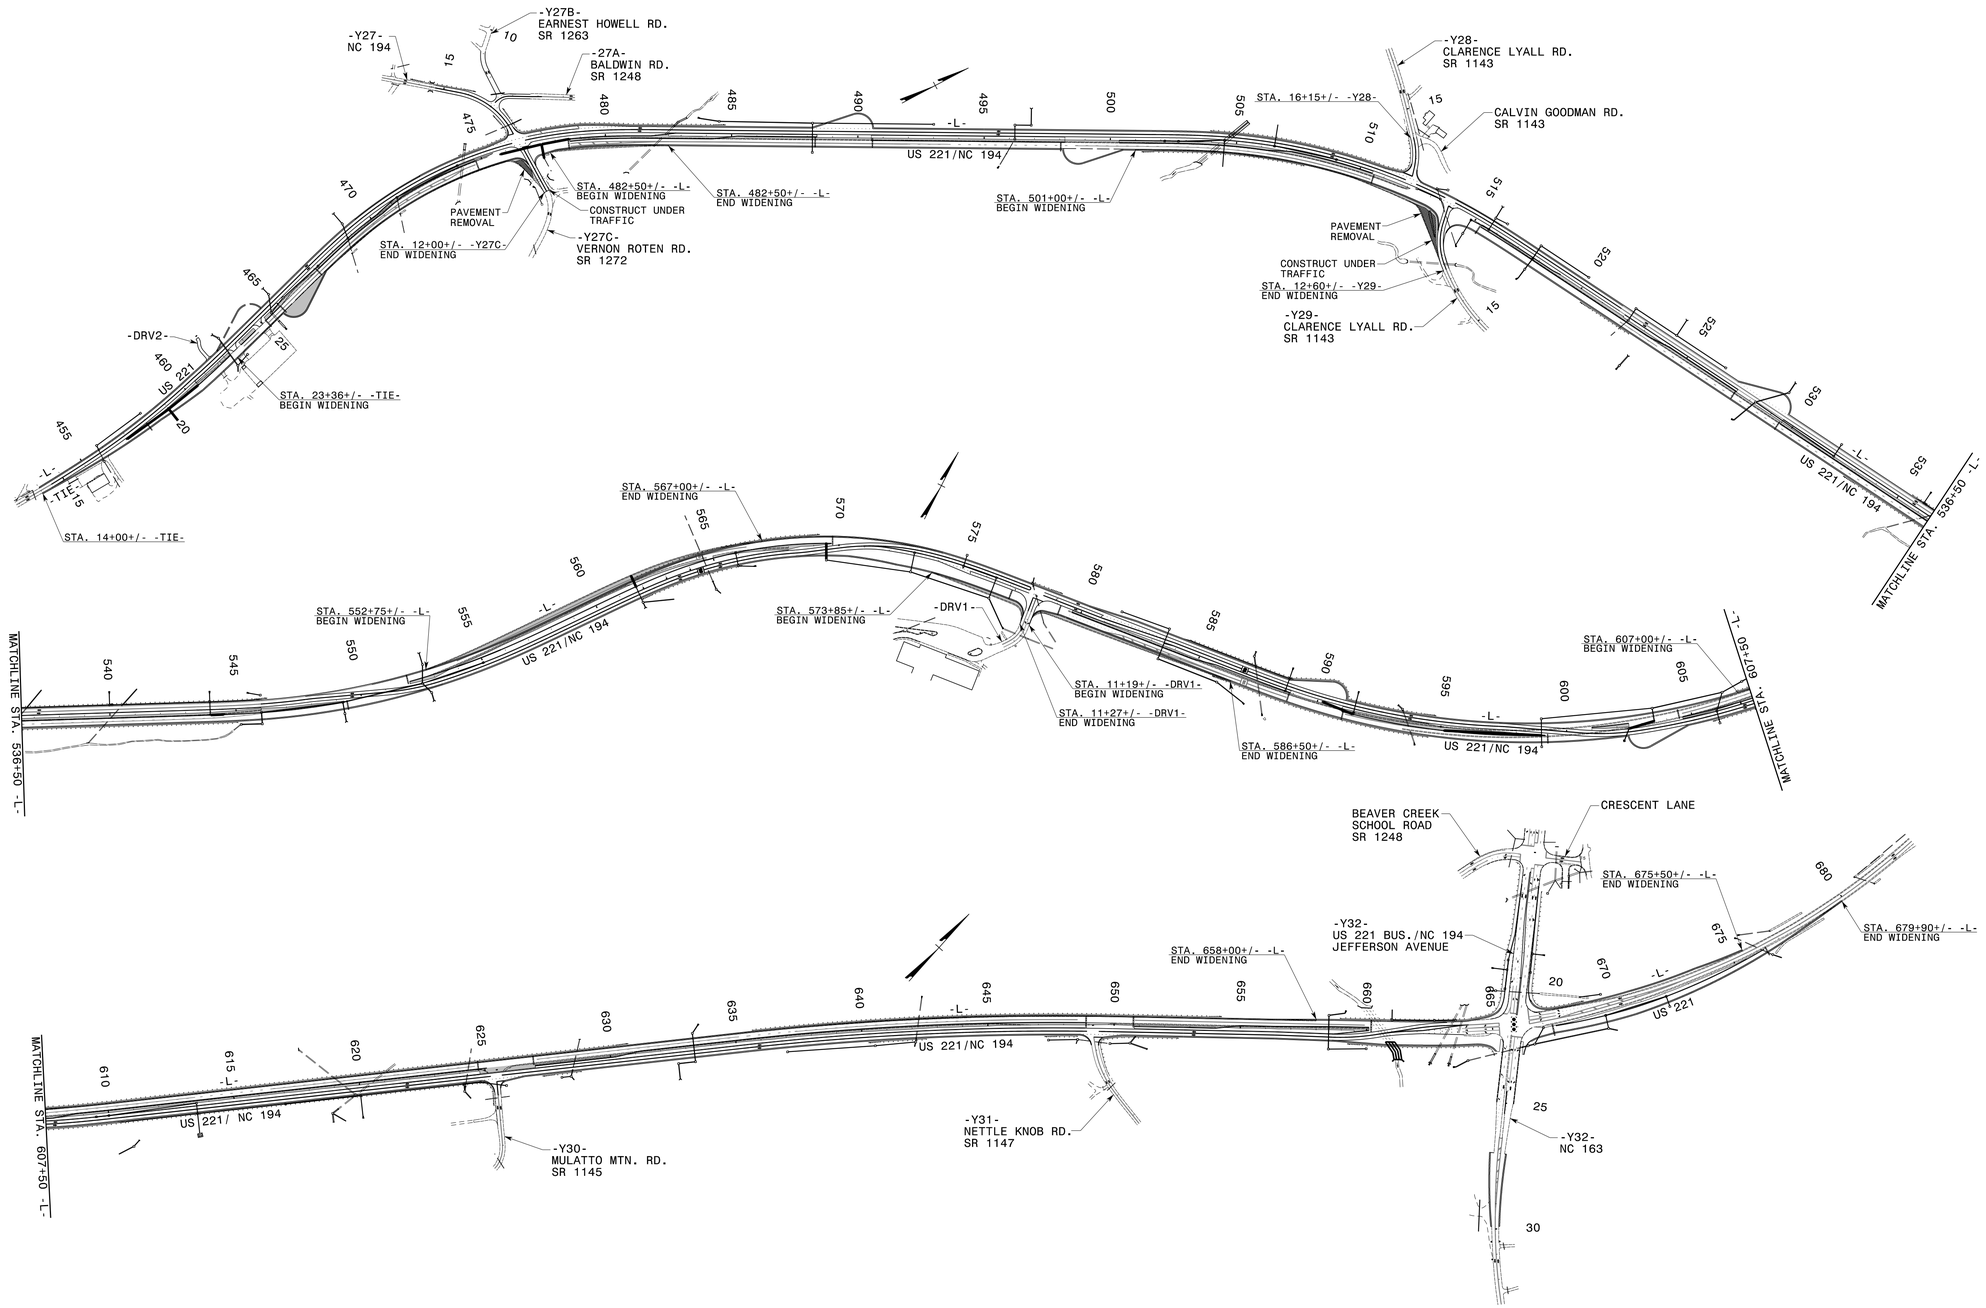

APPROVED: DocuSigned by: J. W. Woolard, Jr. DATE: 10/30/2014

SEAL

NORTH CAROLINA PROFESSIONAL SEAL 19862 ENGINEER J. W. WOOLARD, JR.

DIVISION OF HIGHWAYS
STATE OF NORTH CAROLINA
DEPARTMENT OF TRANSPORTATION
WORK ZONE TRAFFIC CONTROL

PHASE II OVERVIEW

10/24/2014
p:\tipprojects\r2915d\traffic\trafficcontrol\tcp\R2915D_TC_PH2_TMP28.dgn
User:scoats