TIP NO.	SHEET NO.
R-2915D	PMP-5

APPROVED: DocuSigned by: Joseph B. Kopaskie 9CD0EAEF80A54FA...

DATE: 10/29/2014

SEAL

NORTH CAROLINA PROFESSIONAL SEAL 029669 ENGINEER JOSEPH B. KOPASKIE

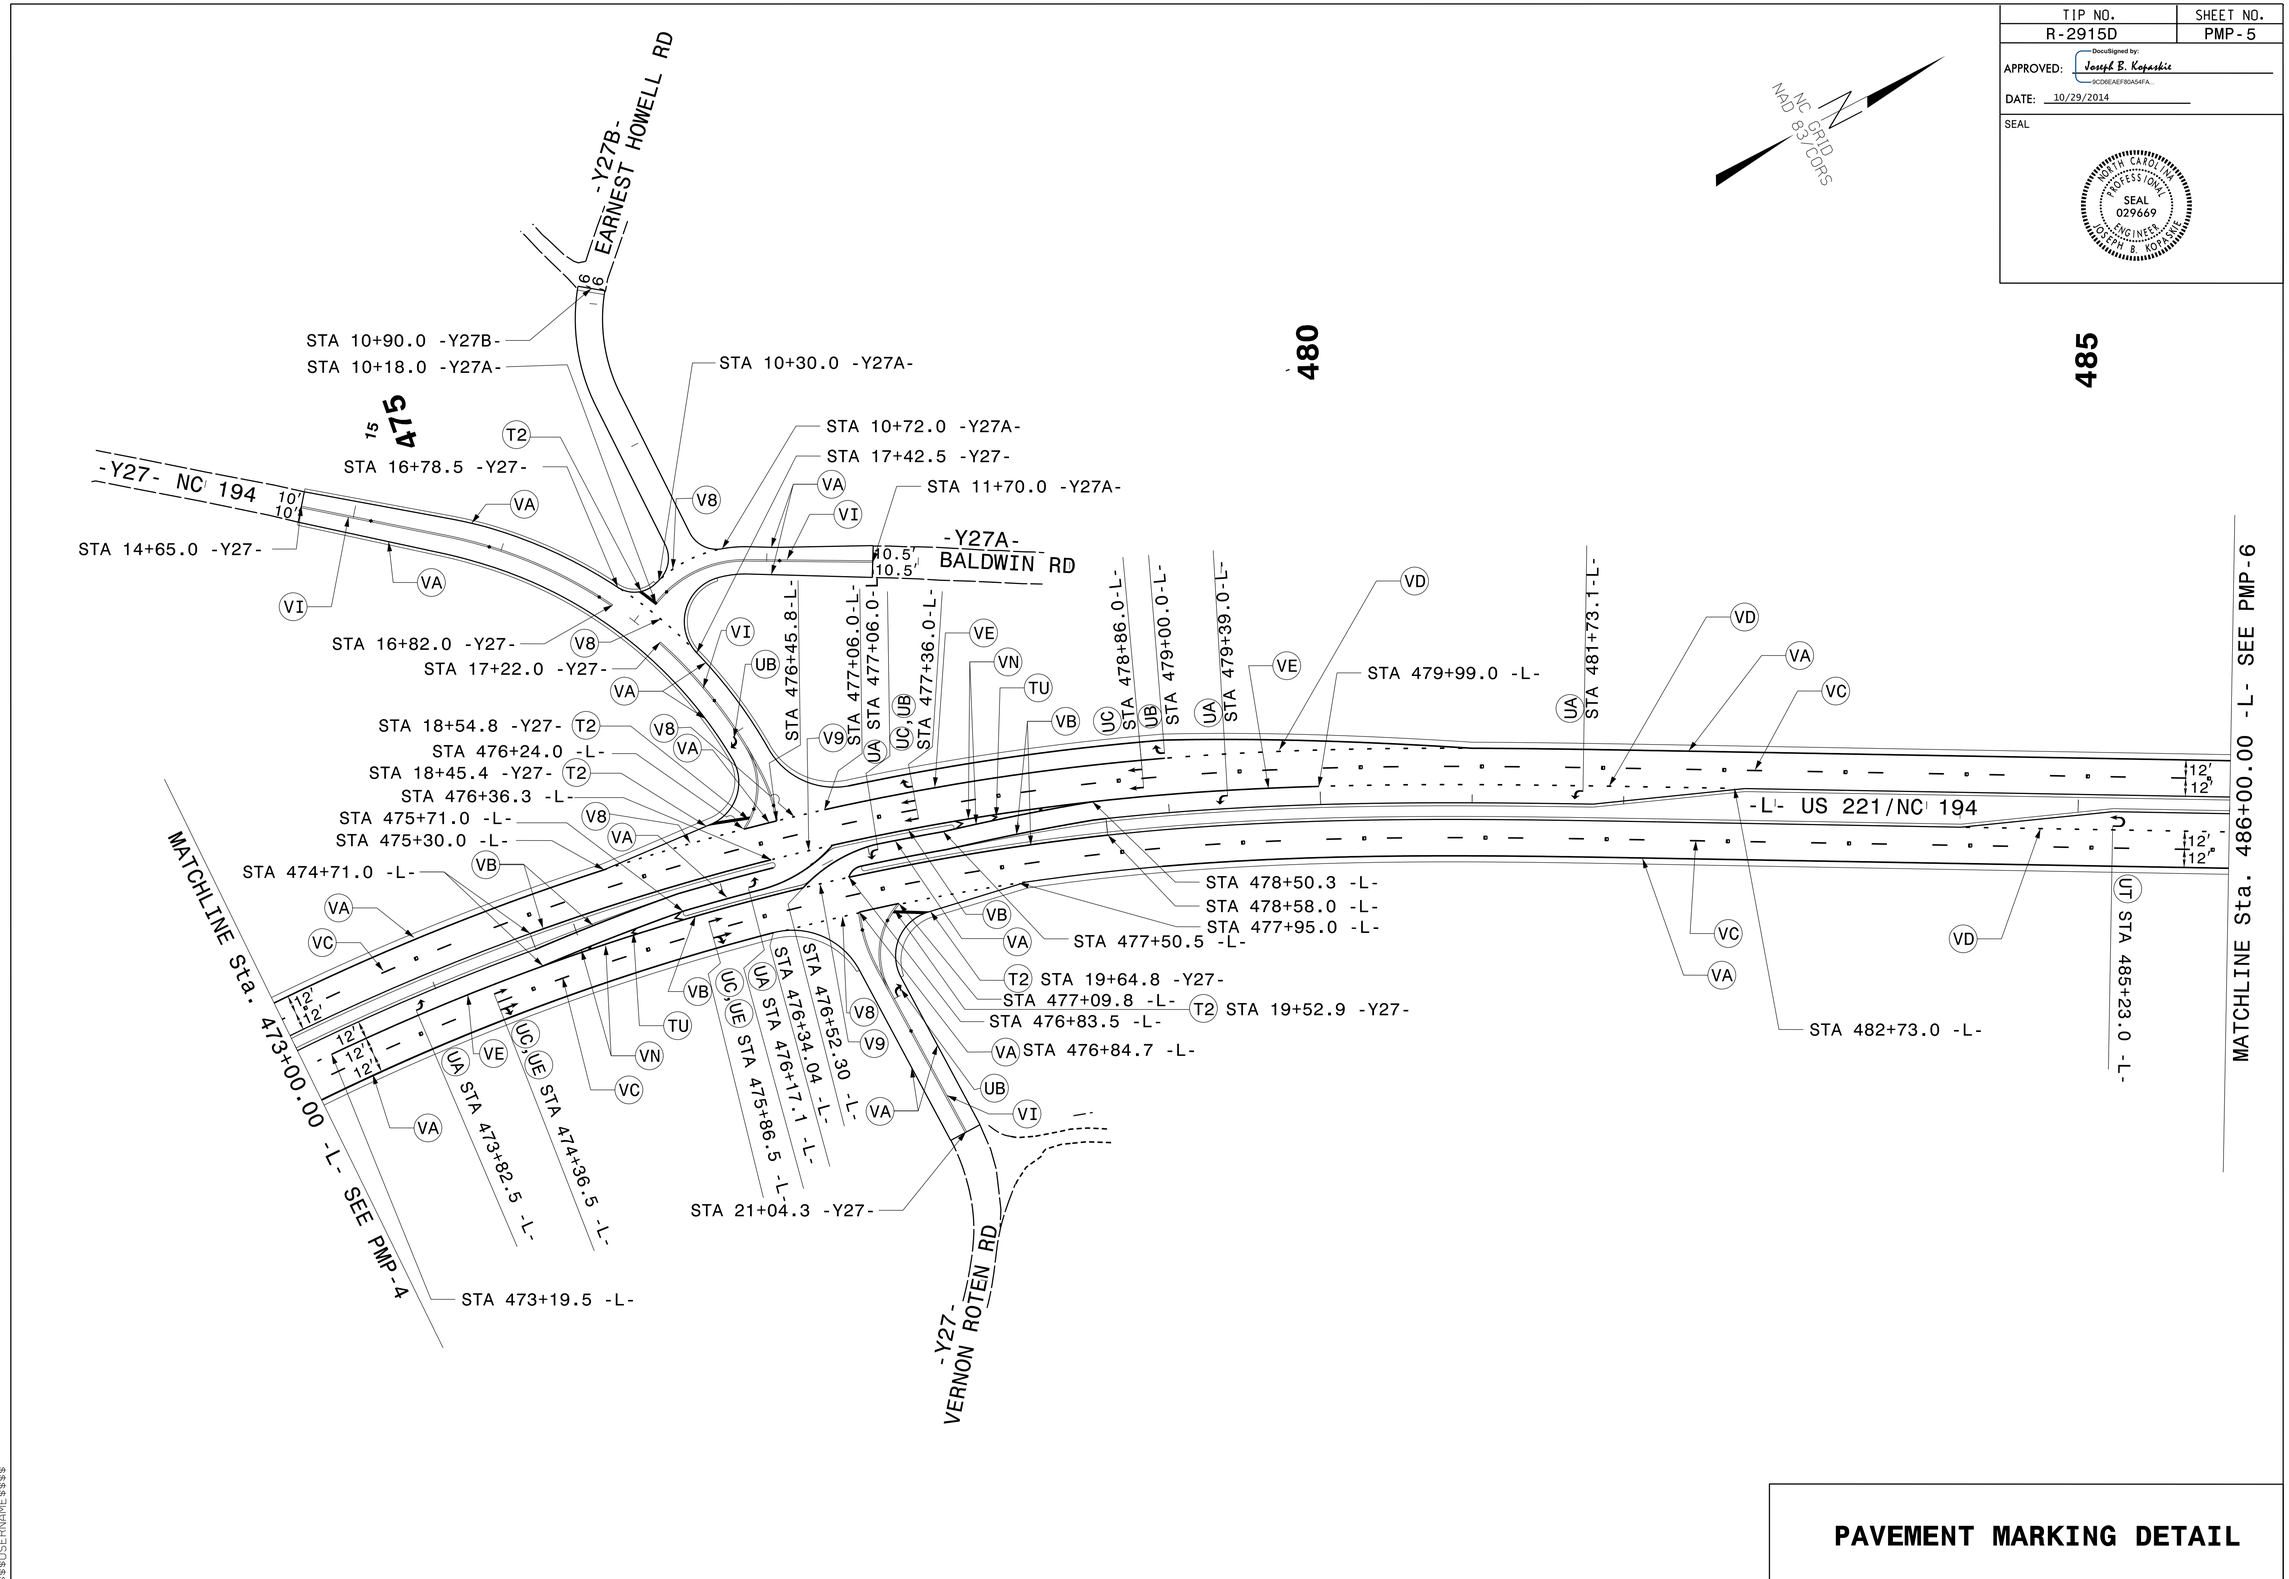

PAVEMENT MARKING DETAIL