TIP NO.	SHEET NO.
R-2915D	PMP-9

APPROVED: DocuSigned by: Joseph B. Kopaskie 5CDEEAEF80A54FA...

DATE: 10/29/2014

SEAL

NORTH CAROLINA PROFESSIONAL SEAL 029669 ENGINEER JOSEPH B. KOPASKIE

NC GRID NAD 83/CORS

525 530 535

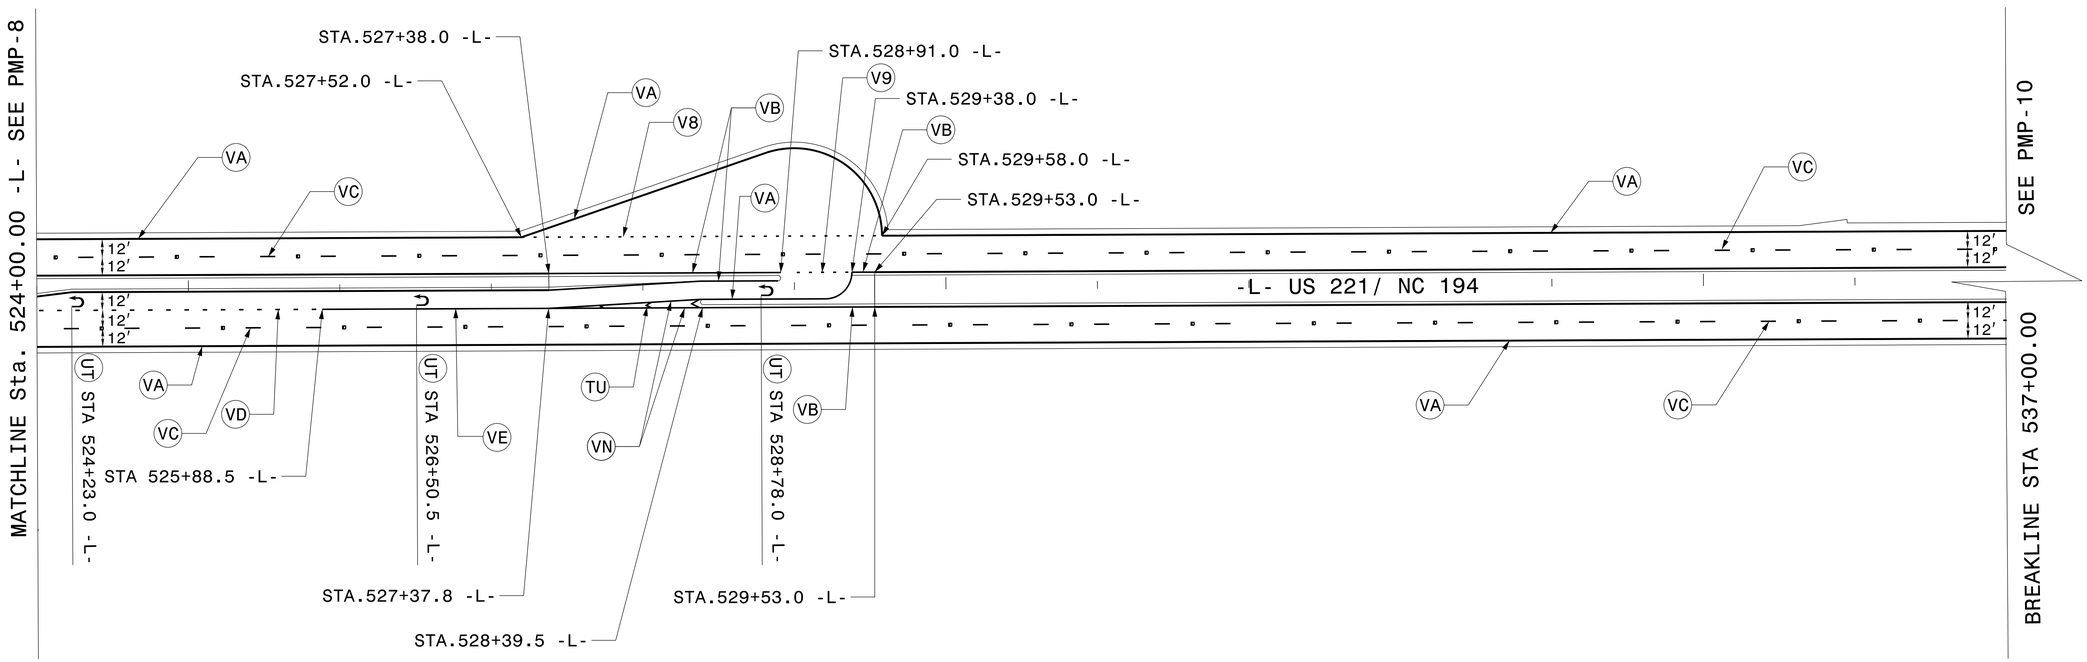

PAVEMENT MARKING DETAIL

$$$$$$$SYSTIME$$$$$$
$$$$$$$