TIP NO.	SHEET NO.
R-2915D	SIGN-11

APPROVED: DocuSigned by: Joseph B. Kopaskie 9CDBEAEF80A54FA...

DATE: 10/29/2014

SEAL

NORTH CAROLINA PROFESSIONAL ENGINEER SEAL 029669 JOSEPH B. KOPASKIE

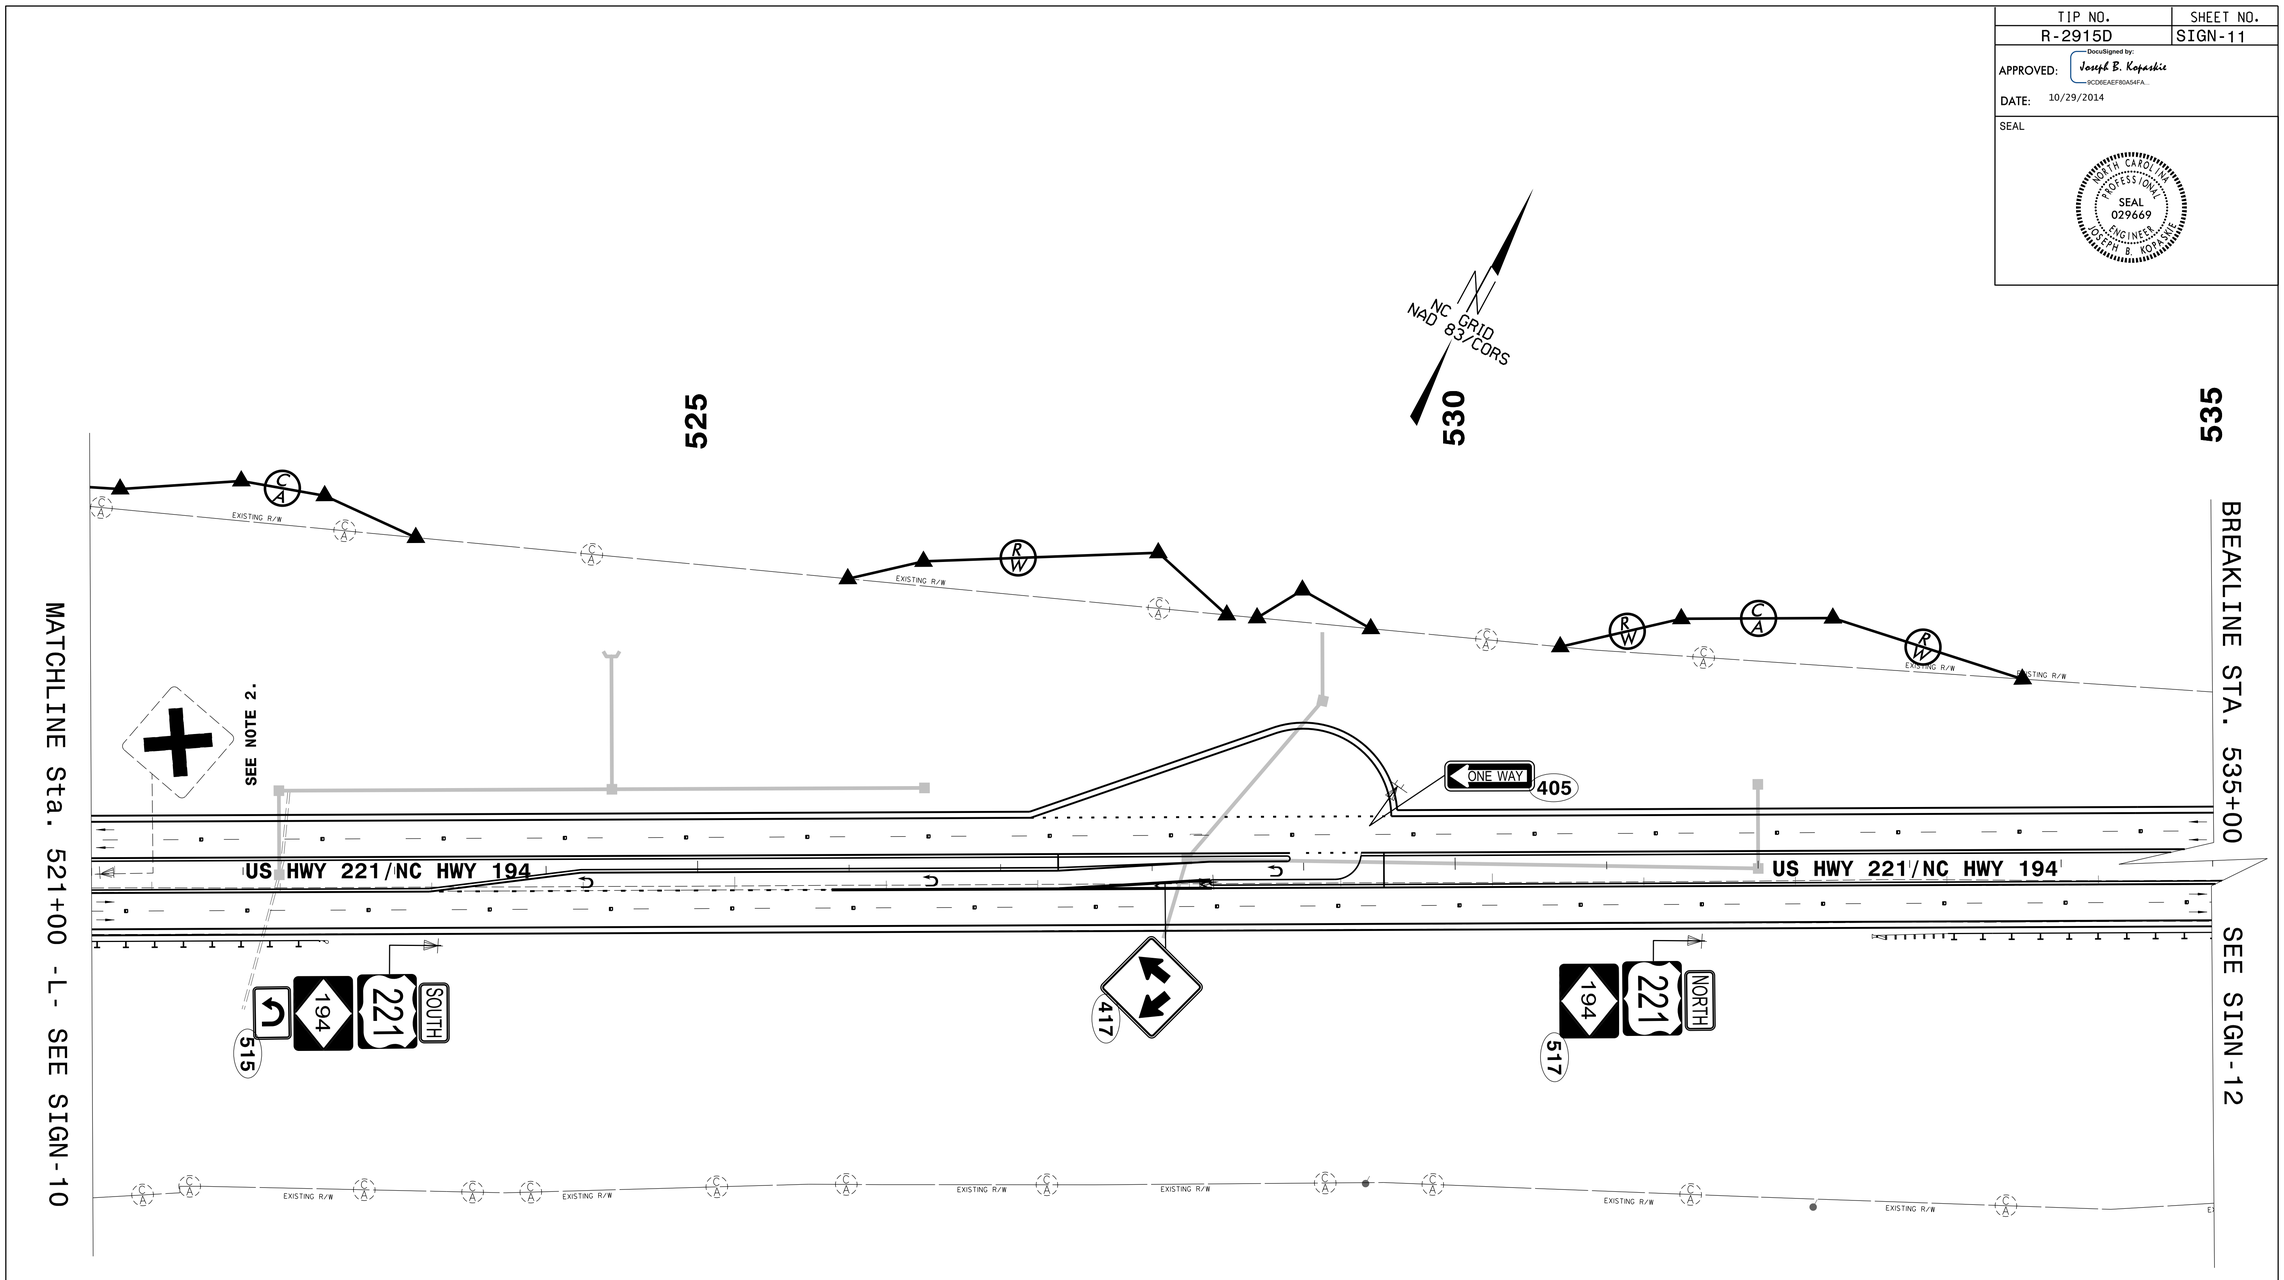

NOTE

2. DISPOSAL OF SIGN SYSTEM, U-CHANNEL

EXISTING & PROPOSED SIGNING DETAIL

$$$$$$$$SYSTIME$$$$$$$$
$$$$$$$$USERNAME$$$$$$$$
$$$$$$$$DGN$$$$$$$$