TIP NO.	SHEET NO.
R-2915D	SIGN-15

APPROVED: DocuSigned by: Joseph B. Kopashie 9CD6EAEF80A54FA...

DATE: 10/29/2014

SEAL

NORTH CAROLINA PROFESSIONAL ENGINEER SEAL 029669 JOSEPH B. KOPASHIE

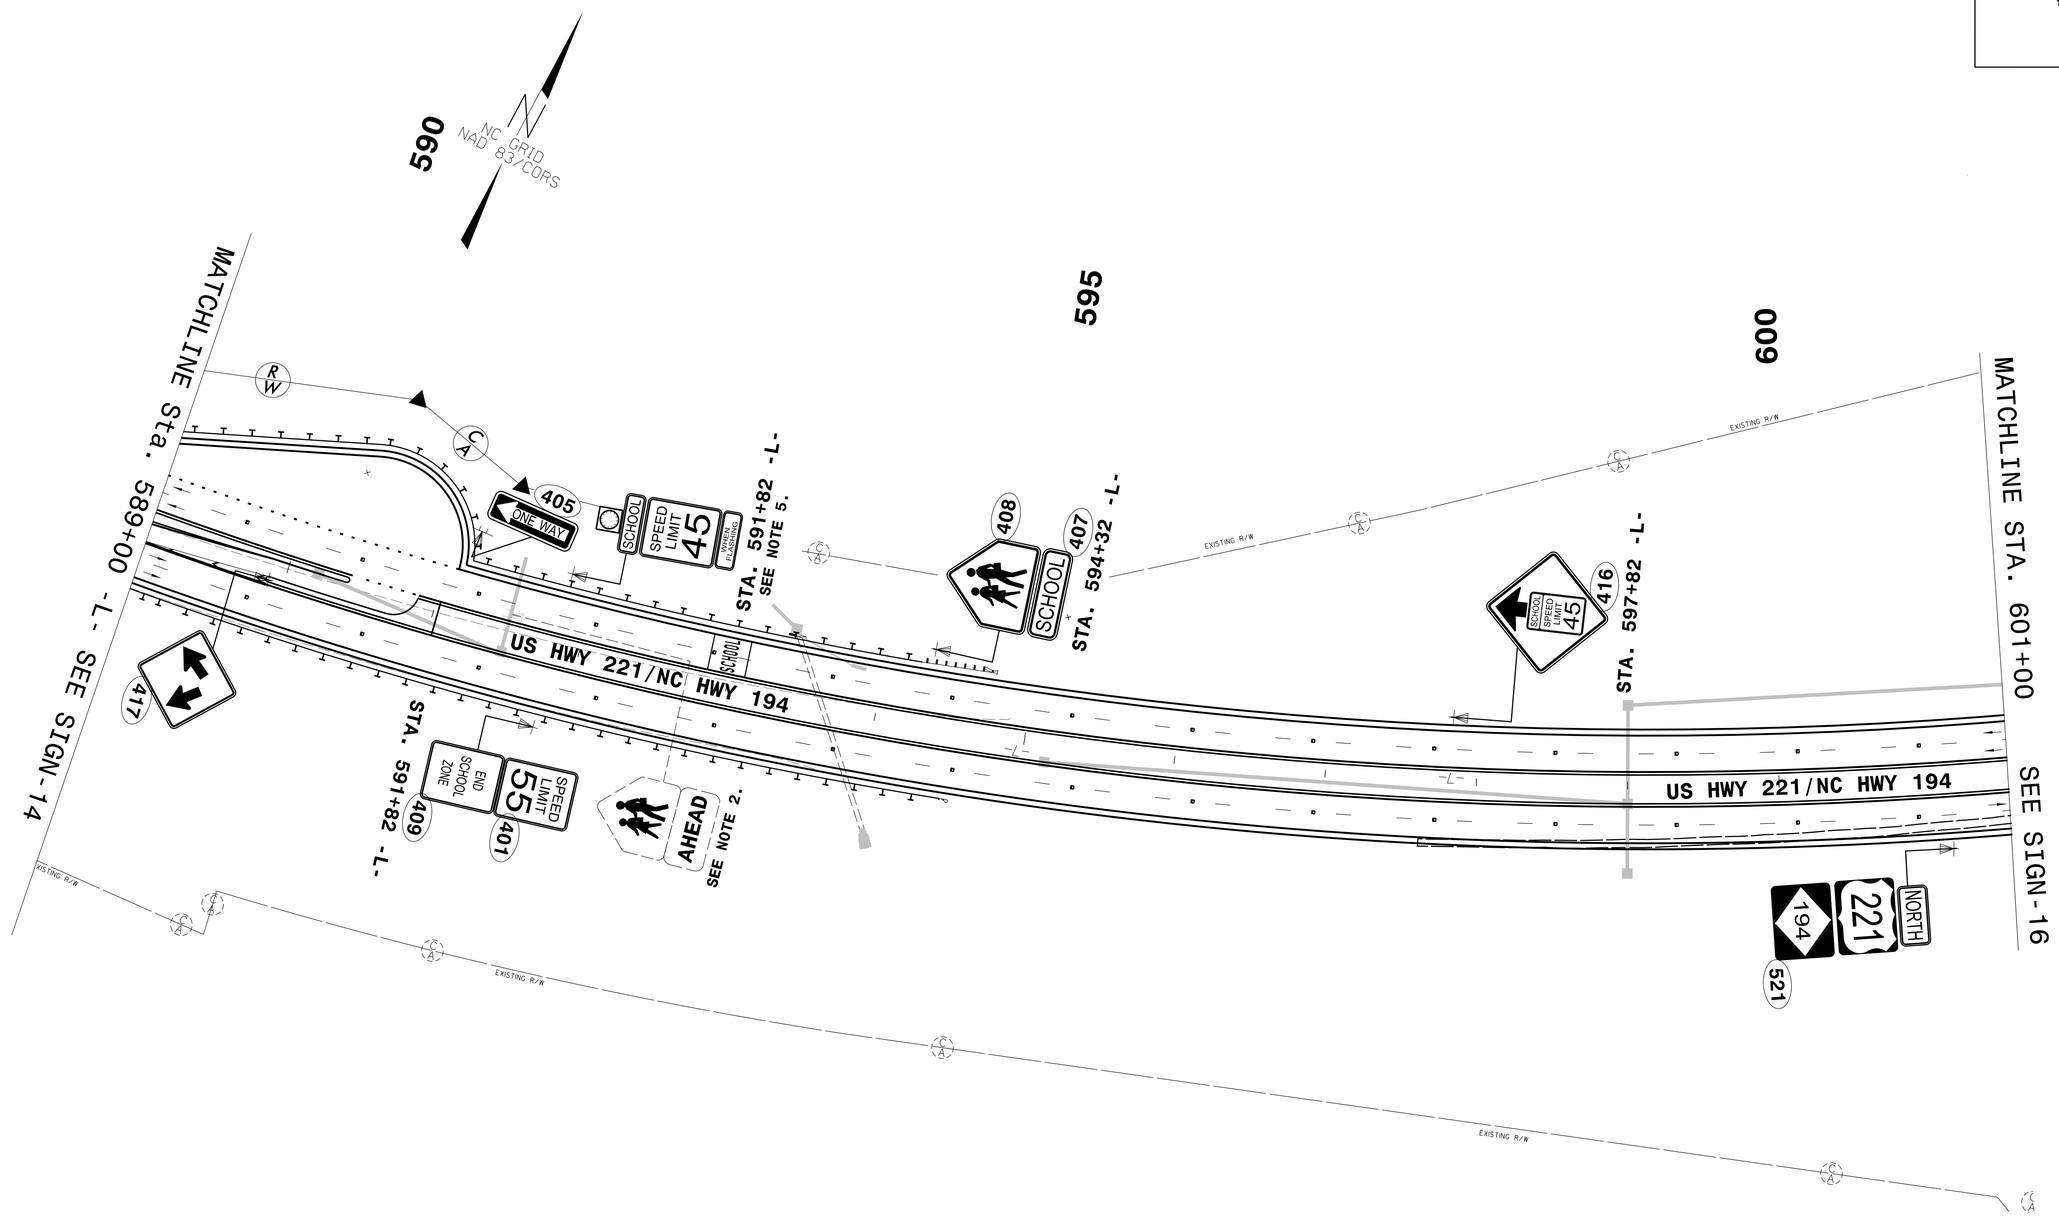

NOTE

2. DISPOSAL OF SIGN SYSTEM, U-CHANNEL
5. INSTALLED BY STATE FORCES

EXISTING & PROPOSED SIGNING DETAIL

$$$$$$$SYSTIME$$$$$
$$$$$$$