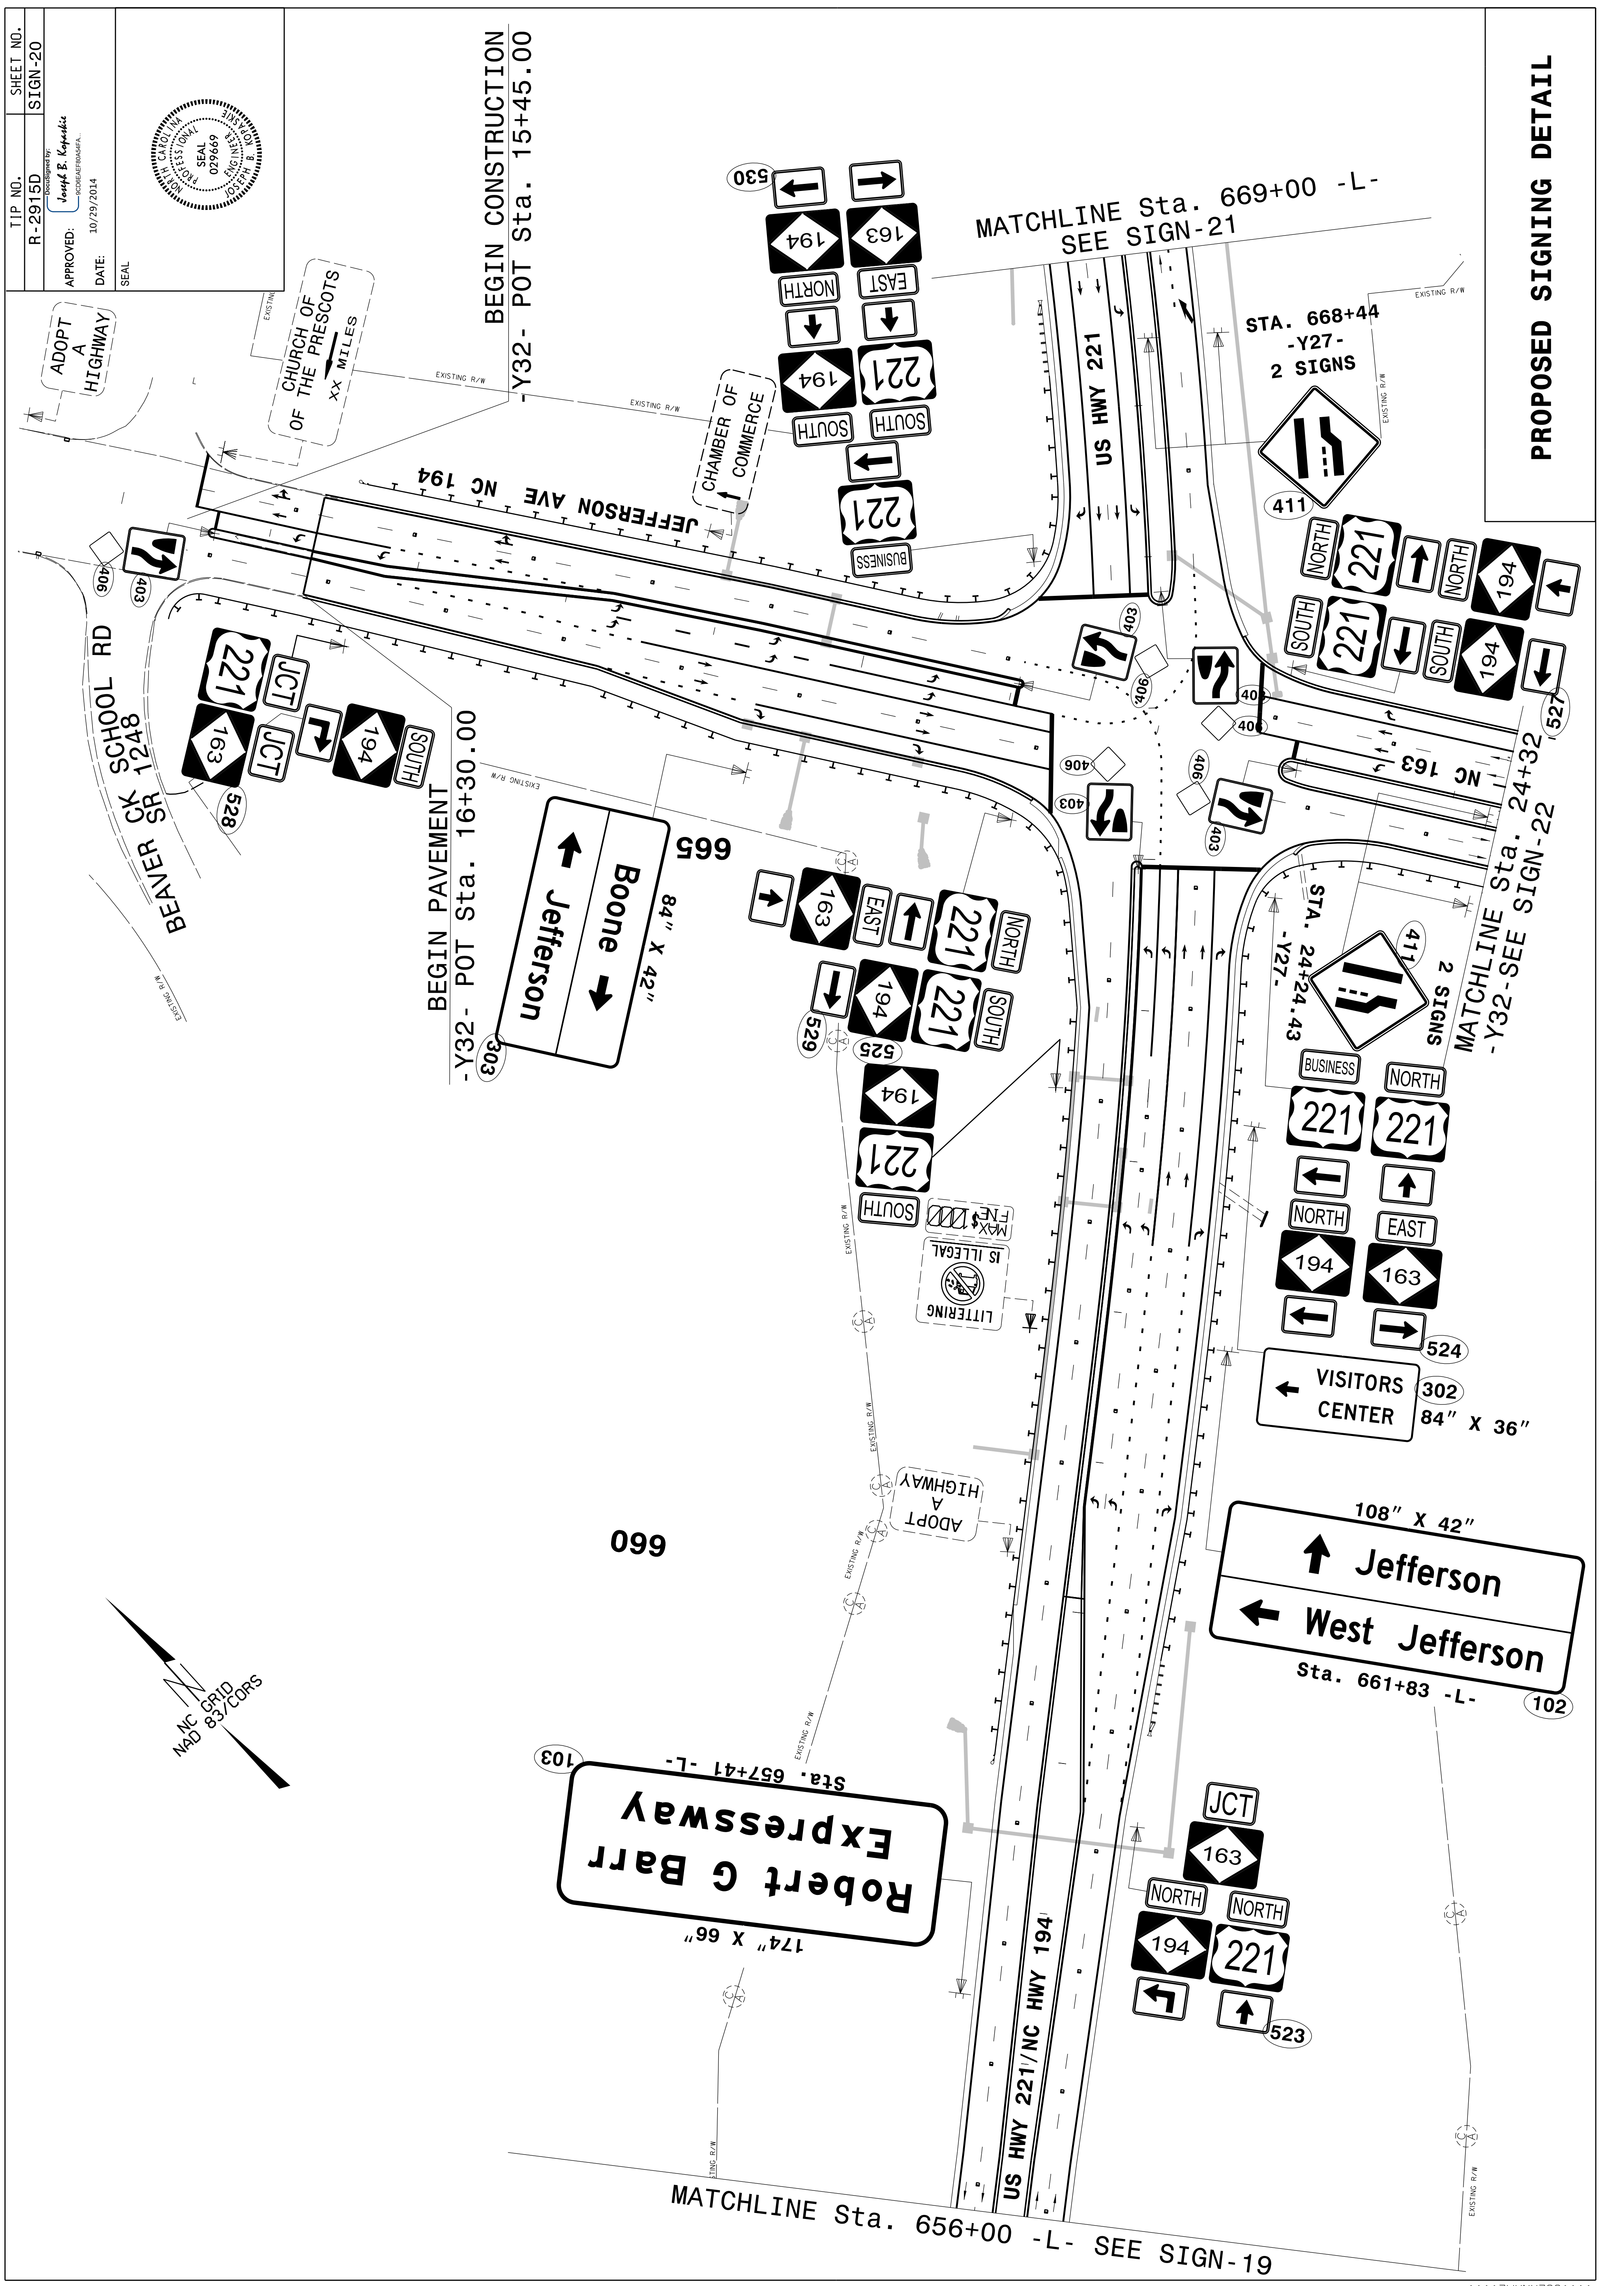
PROPOSED SIGNING DETAIL
TIP NO. R-2915D
SHEET NO. SIGN-20
APPROVED:
DATE: 10/29/2014
SEAL 029669
BEGIN CONSTRUCTION -Y32- POT Sta. 15+45.00
MATCHLINE Sta. 669+00 -L- SEE SIGN-21
STA. 668+44 -Y27- 2 SIGNS
411
ADOPT A HIGHWAY
CHURCH OF THE PRESCOTS XX MILES
CHAMBER OF COMMERCE
JEFFERSON AVE NC 194
US HWY 221
NC 163
BEAVER CK SCHOOL RD SR 1248
BEGIN PAVEMENT -Y32- POT Sta. 16+30.00
665
84" X 42"
Boone
Jefferson
MATCHLINE Sta. 24+32 -Y32-SEE SIGN-22
STA. 24+24.43 -Y27- 2 SIGNS
BUSINESS
VISITORS CENTER
302
84" X 36"
LITTERING IS ILLEGAL
MAX FINE
ADOPT A HIGHWAY
660
108" X 42"
Jefferson
West Jefferson
Sta. 661+83 -L-
102
NC GRID NAD 83/CORS
Robert G Barr Expressway
174" X 66"
Sta. 657+41 -L-
103
JCT
NORTH
SOUTH
EAST
US HWY 221/NC HWY 194
MATCHLINE Sta. 656+00 -L- SEE SIGN-19