PROJECT REFERENCE NO.	SHEET NO.
B-5150	4
R/W SHEET NO.	

ROADWAY DESIGN ENGINEER — NORTH CAROLINA PROFESSIONAL SEAL 022007 — Andrew Jason Moore — DocuSigned by: Jason Moore 12/29/2014

HYDRAULICS ENGINEER — NORTH CAROLINA PROFESSIONAL SEAL 039122 — Gregory W. Brickhouse — DocuSigned by: Gregory W. Brickhouse 12/30/2014

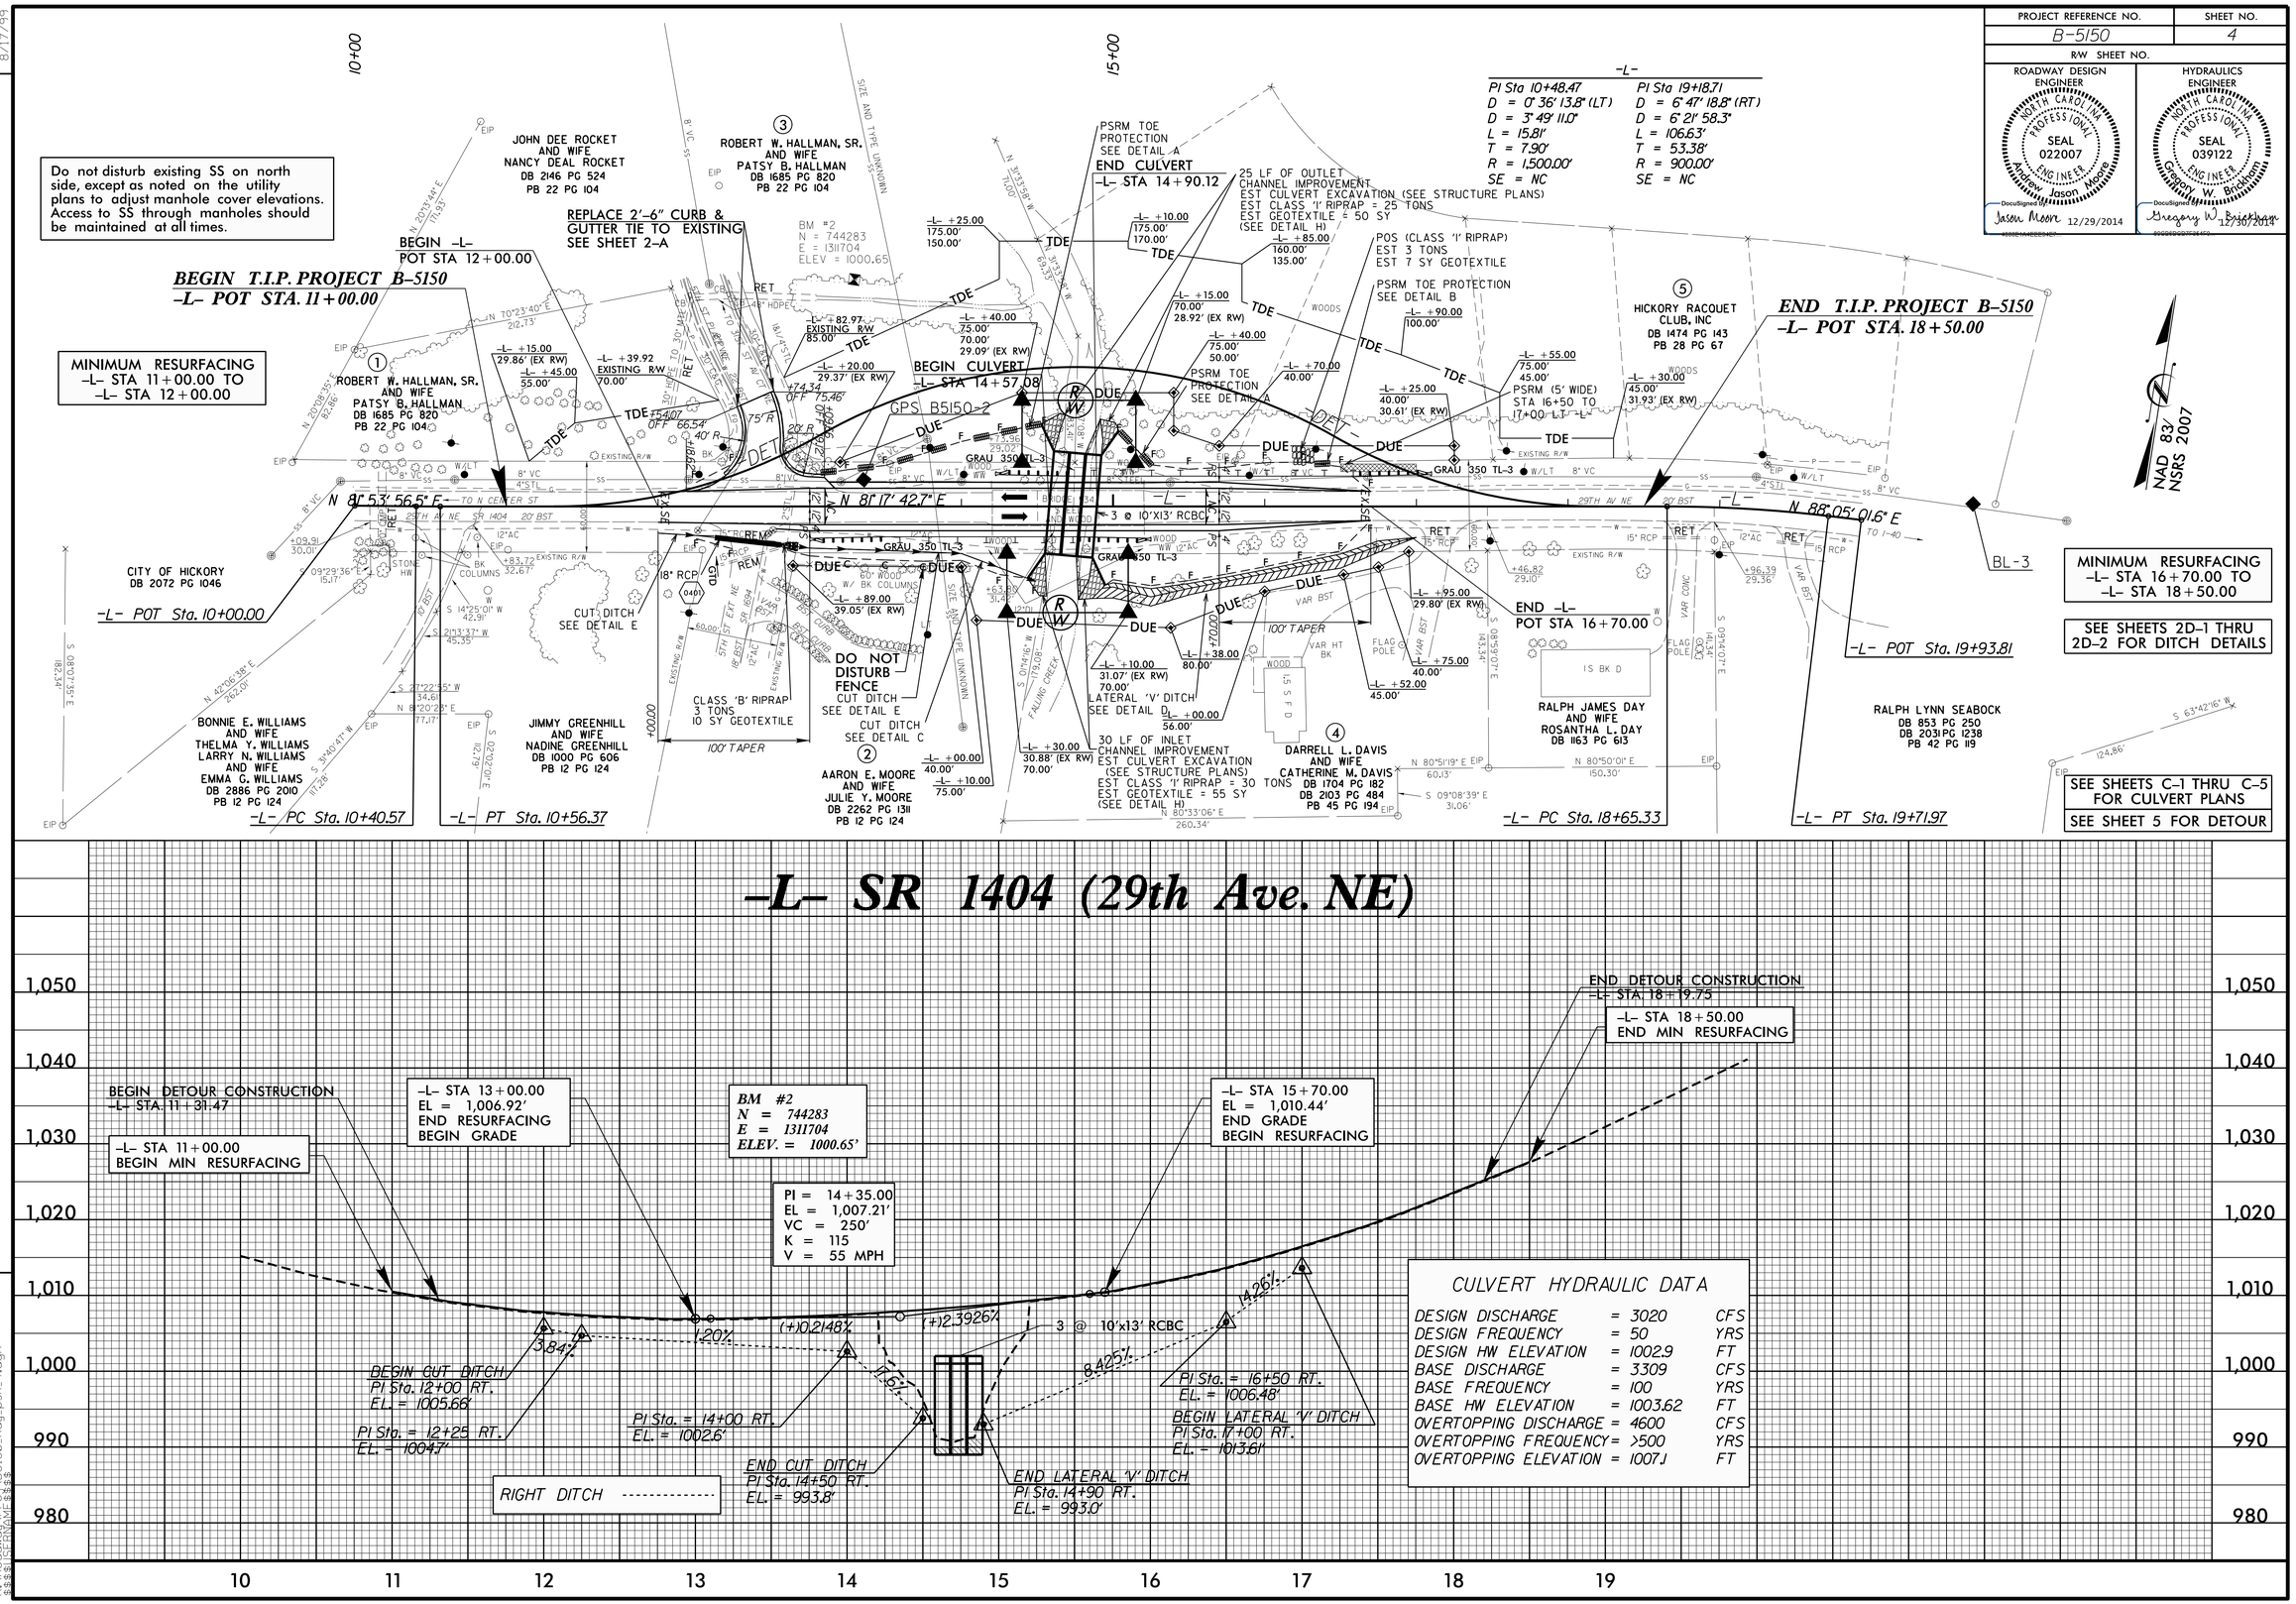

REVISIONS

8/17/99

29-DEC-2014 14:59
C:\Projects\B5150_Rdy_psh_4.dgn
$$$$USERNAME$$$$
$$$$DATE$$$$