| TIP NO. | SHEET NO. |
|---|---|
| B-5150 | PMP-1 |

APPROVED: Docusigned by: Ron King 13E7AF7B9AA4448...

DATE: 10/13/2014

SEAL

NORTH CAROLINA PROFESSIONAL SEAL 022959 ENGINEER RONALD W. KING

# STATE OF NORTH CAROLINA
# DEPARTMENT OF TRANSPORTATION

# PAVEMENT MARKING PLAN

## CATAWBA COUNTY

### LOCATION: REPLACING BRIDGE 34 ON SR 1404 OVER FALLING CREEK

T.I.P.: B-5150

CONTRACT: C203538

## ROADWAY STANDARD DRAWING

THE FOLLOWING ROADWAY STANDARDS AS APPEAR IN "ROADWAY STANDARD DRAWINGS" - PROJECT SERVICES UNIT - N.C. DEPARTMENT OF TRANSPORTATION - RALEIGH, N.C., DATED JANUARY 2012 ARE APPLICABLE TO THIS PROJECT AND BY REFERENCE HEREBY ARE CONSIDERED A PART OF THESE PLANS:

| STD. NO. | TITLE |
|---|---|
| 1205.01 | PAVEMENT MARKINGS - LINE TYPES AND OFFSETS |
| 1205.02 | PAVEMENT MARKINGS - TWO-LANE AND MULTILANE ROADWAYS |
| 1205.04 | PAVEMENT MARKINGS - INTERSECTIONS |
| 1205.12 | PAVEMENT MARKINGS - BRIDGES |
| 1261.01 | GUARDRAIL AND BARRIER DELINEATORS - INSTALLATION SPACING |
| 1261.02 | GUARDRAIL AND BARRIER DELINEATORS - TYPES AND MOUNTING |
| 1262.01 | GUARDRAIL END DELINEATION |

## PAVEMENT MARKING SCHEDULE

FINAL

THERMO(4", 120 MILS)

| | |
|---|---|
| T8 | WHITE 2FT-6FT SKIP |
| TI | YELLOW DOUBLE CENTER |

THERMO(4", 90 MILS)

| | |
|---|---|
| TA | WHITE EDGELINE |

MARKERS

SNOWPLOWABLE RAISED PAVEMENT MARKERS

| | |
|---|---|
| ME | YELLOW & YELLOW |

## GENERAL NOTES

THE FOLLOWING GENERAL NOTES APPLY AT ALL TIMES FOR THE DURATION OF THE CONSTRUCTION PROJECT, EXCEPT WHEN OTHERWISE NOTED IN THE PLAN, OR DIRECTED BY THE ENGINEER.

A) INSTALL PAVEMENT MARKINGS AND PAVEMENT MARKERS ON THE FINAL SURFACE AS FOLLOWS:

| ROAD NAME | MARKING | MARKER |
|---|---|---|
| 29TH AVE | THERMOPLASTIC | SNOWPLOWABLE |

D) TIE PROPOSED PAVEMENT MARKING LINES TO EXISTING PAVEMENT MARKING LINES.

E) REMOVE/REPLACE ANY CONFLICTING/DAMAGED PAVEMENT MARKINGS AND MARKERS.

F) PASSING ZONES WILL BE DETERMINED IN THE FIELD AND MUST BE APPROVED BY THE ENGINEER.

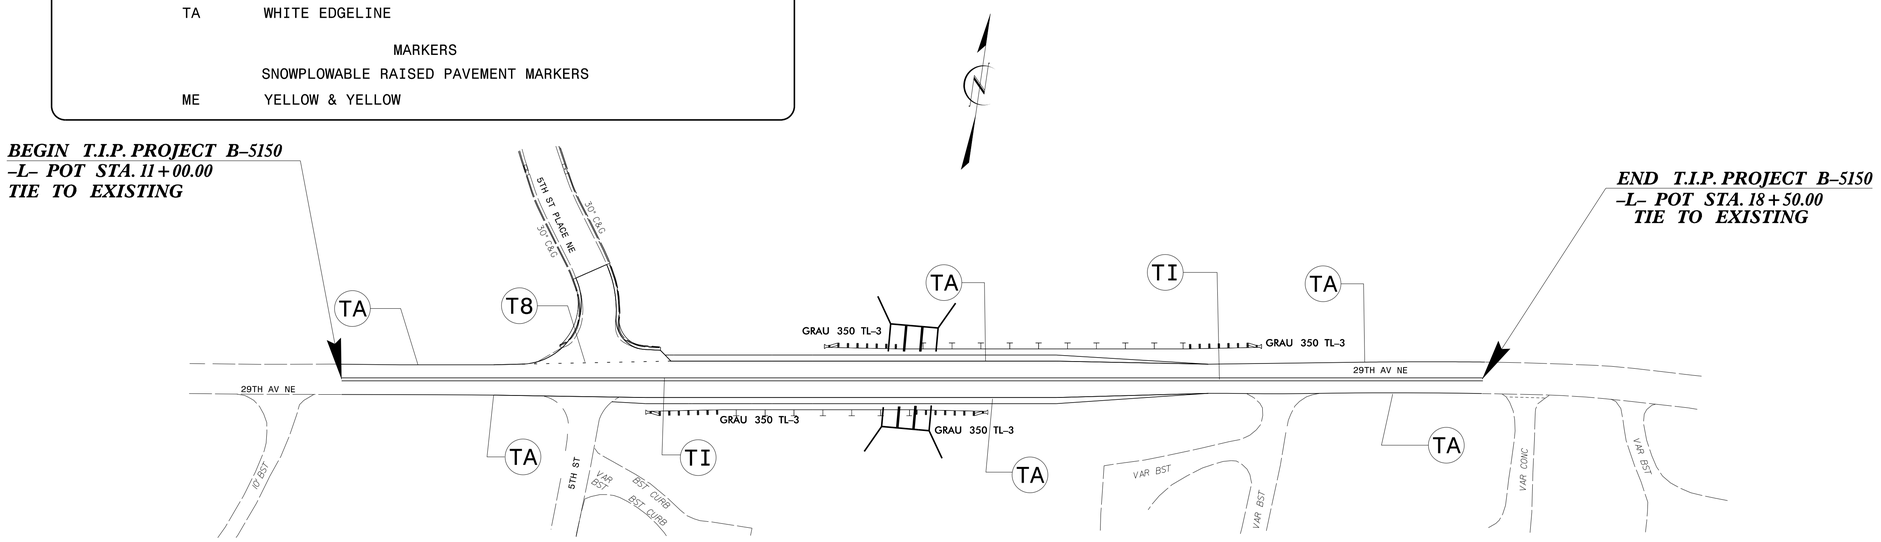


PLAN PREPARED BY: N.C.D.O.T. SIGNING AND DELINEATION UNIT

| | |
|---|---|
| Kelvin Jordan | SIGNING & DELINEATION REGIONAL ENGINEER |
| Walter Johnson | SIGNING & DELINEATION PROJECT DESIGN ENGINEER |

STATE OF NORTH CAROLINA DEPARTMENT OF TRANSPORTATION

## INDEX

| SHEET NO. | DESCRIPTION |
|---|---|
| PMP-1 | PAVEMENT MARKING PLAN TITLE, SCHEDULE SHEET AND MARKING DETAIL |

10/13/2014
R:\Traffic\Signing\CADD\PMP\B-5150_Sgn_BPMP_basemap.dgn
User:walter.johnson