DETOUR

PROJECT REFERENCE NO.	SHEET NO.
B-5150	EC-5/CONST5
R/W SHEET NO.	
ROADWAY DESIGN ENGINEER	HYDRAULICS ENGINEER

NOTE:
PLACE TEMPORARY ROCK SEDIMENT DAMS TYPE – B AND TEMPORARY ROCK SILT CHECKS TYPE – A AT DRAINAGE OUTLETS.

CLEARING AND GRUBBING EROSION CONTROL FOR CONSTRUCTION SHEET 5

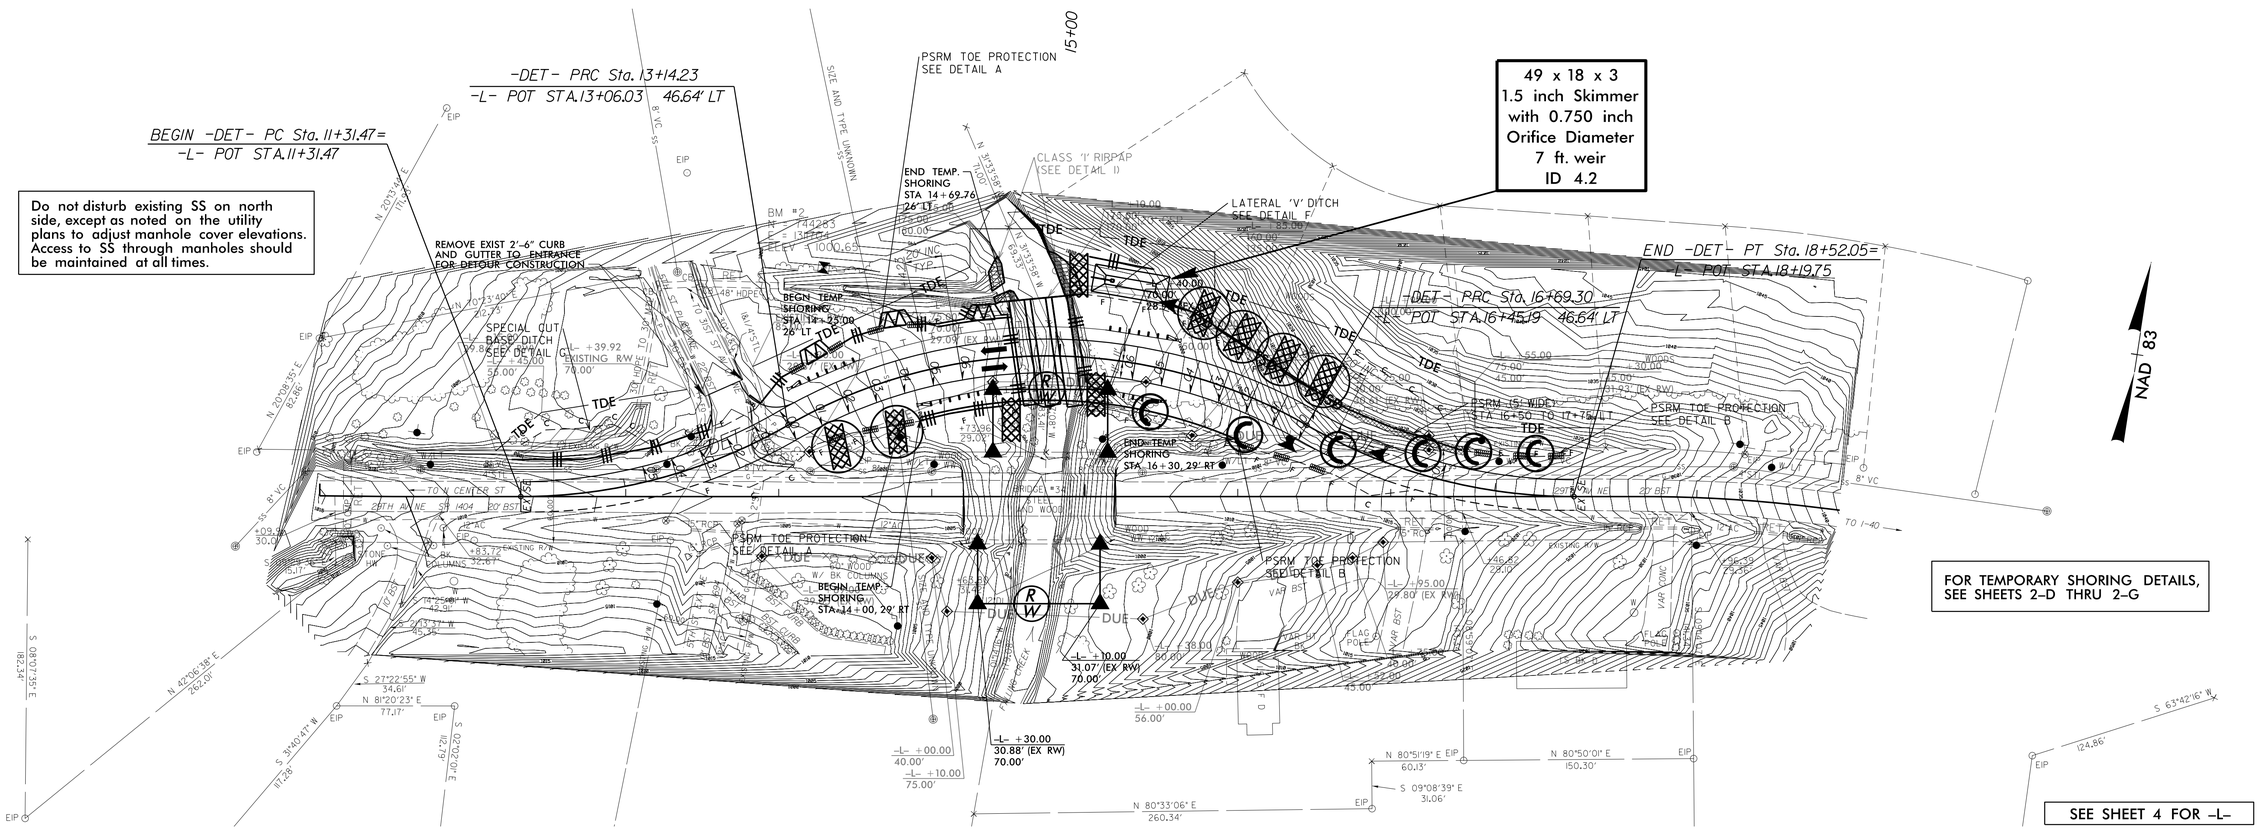

8/17/99

30-OCT-2014 14:15
R:\Environmental\Design\B5150_EC_psh_5.dgn
pmcg at [illegible]