PROJECT REFERENCE NO.	SHEET NO.
B-5150	EC-9/CONST.5
R/W SHEET NO.	
ROADWAY DESIGN ENGINEER	HYDRAULICS ENGINEER

DETOUR

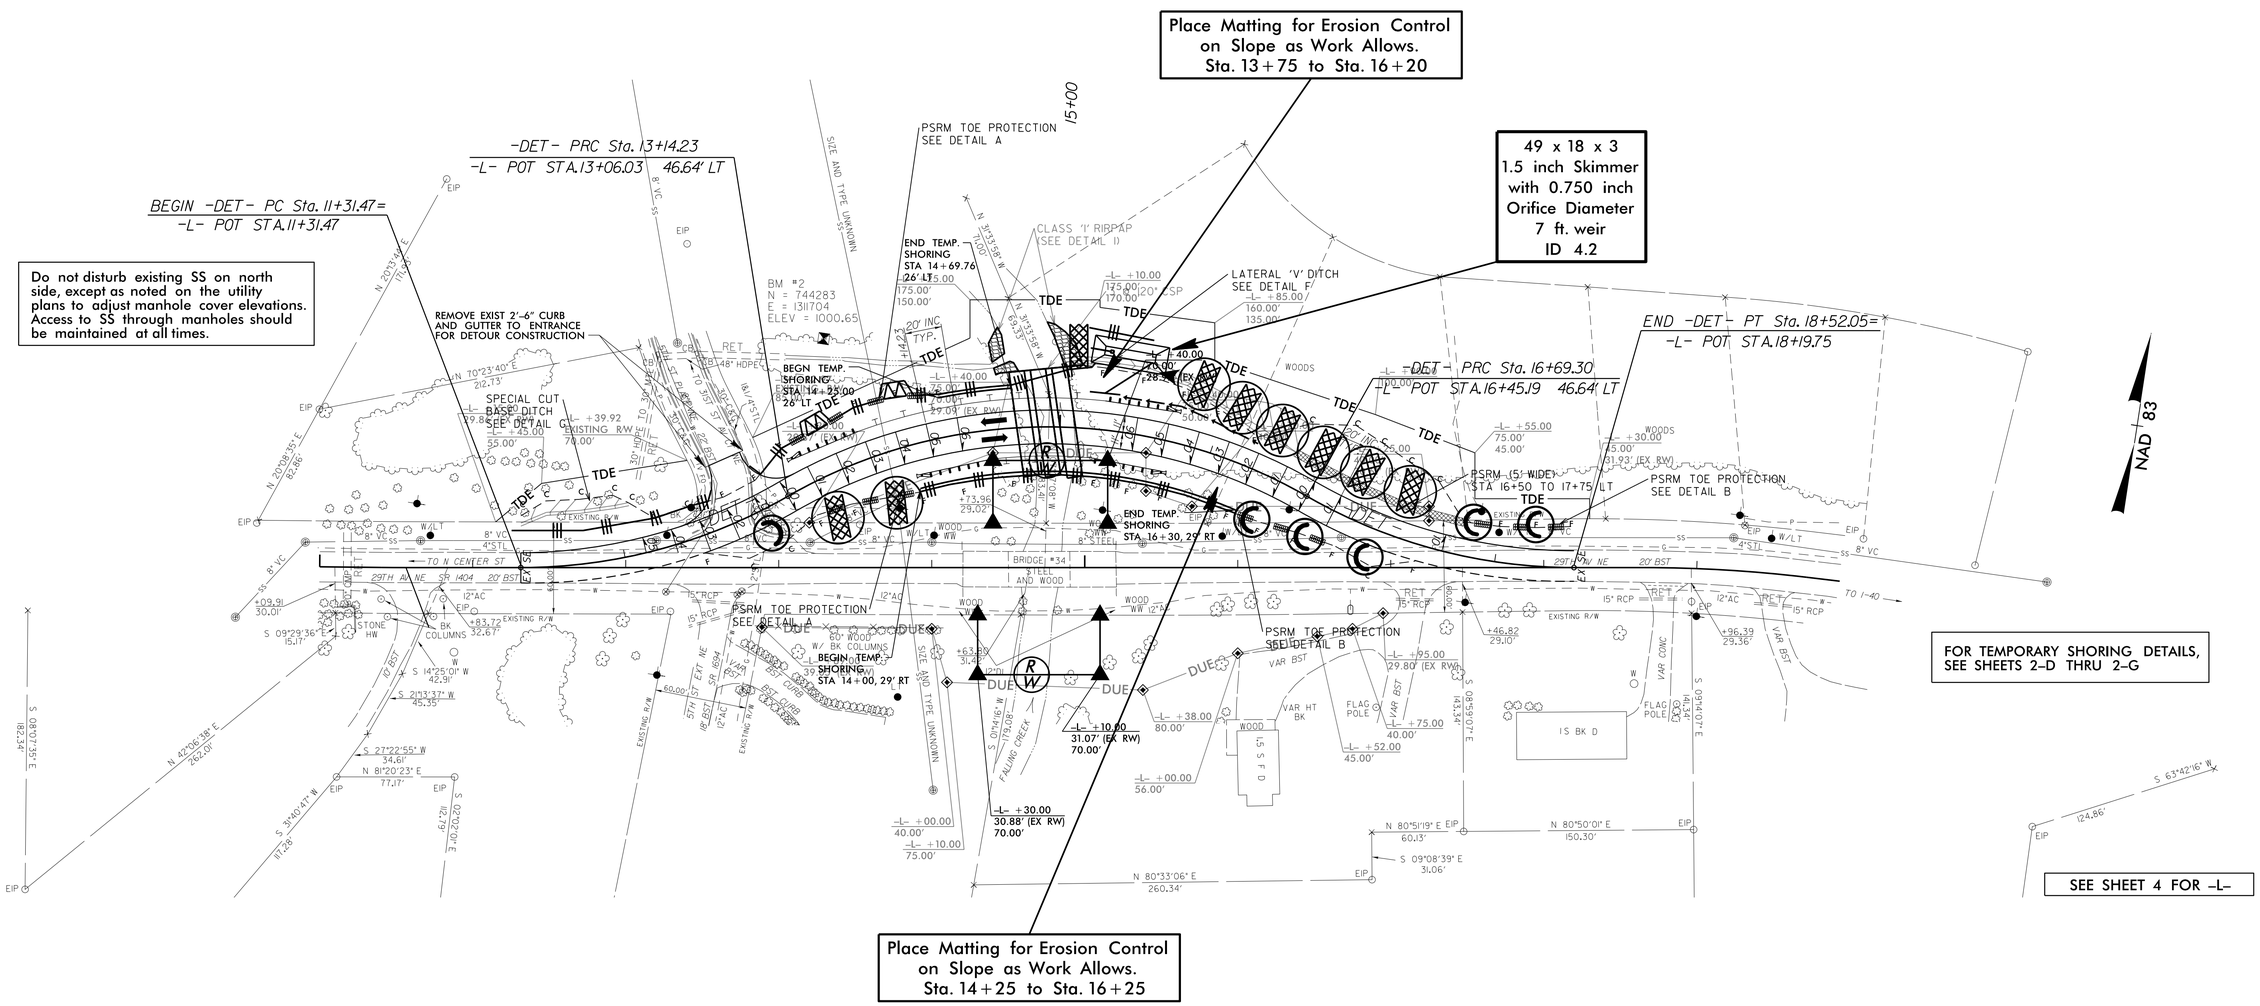

8/17/99

30-OCT-2014 14:50
R:\Environmental\Design\B5150_EC_psh_5.dgn
pmcg at [illegible]