PROJECT REFERENCE NO.	SHEET NO.
B-5150	EC-8/CONST.4
R/W SHEET NO.	
ROADWAY DESIGN ENGINEER	HYDRAULICS ENGINEER

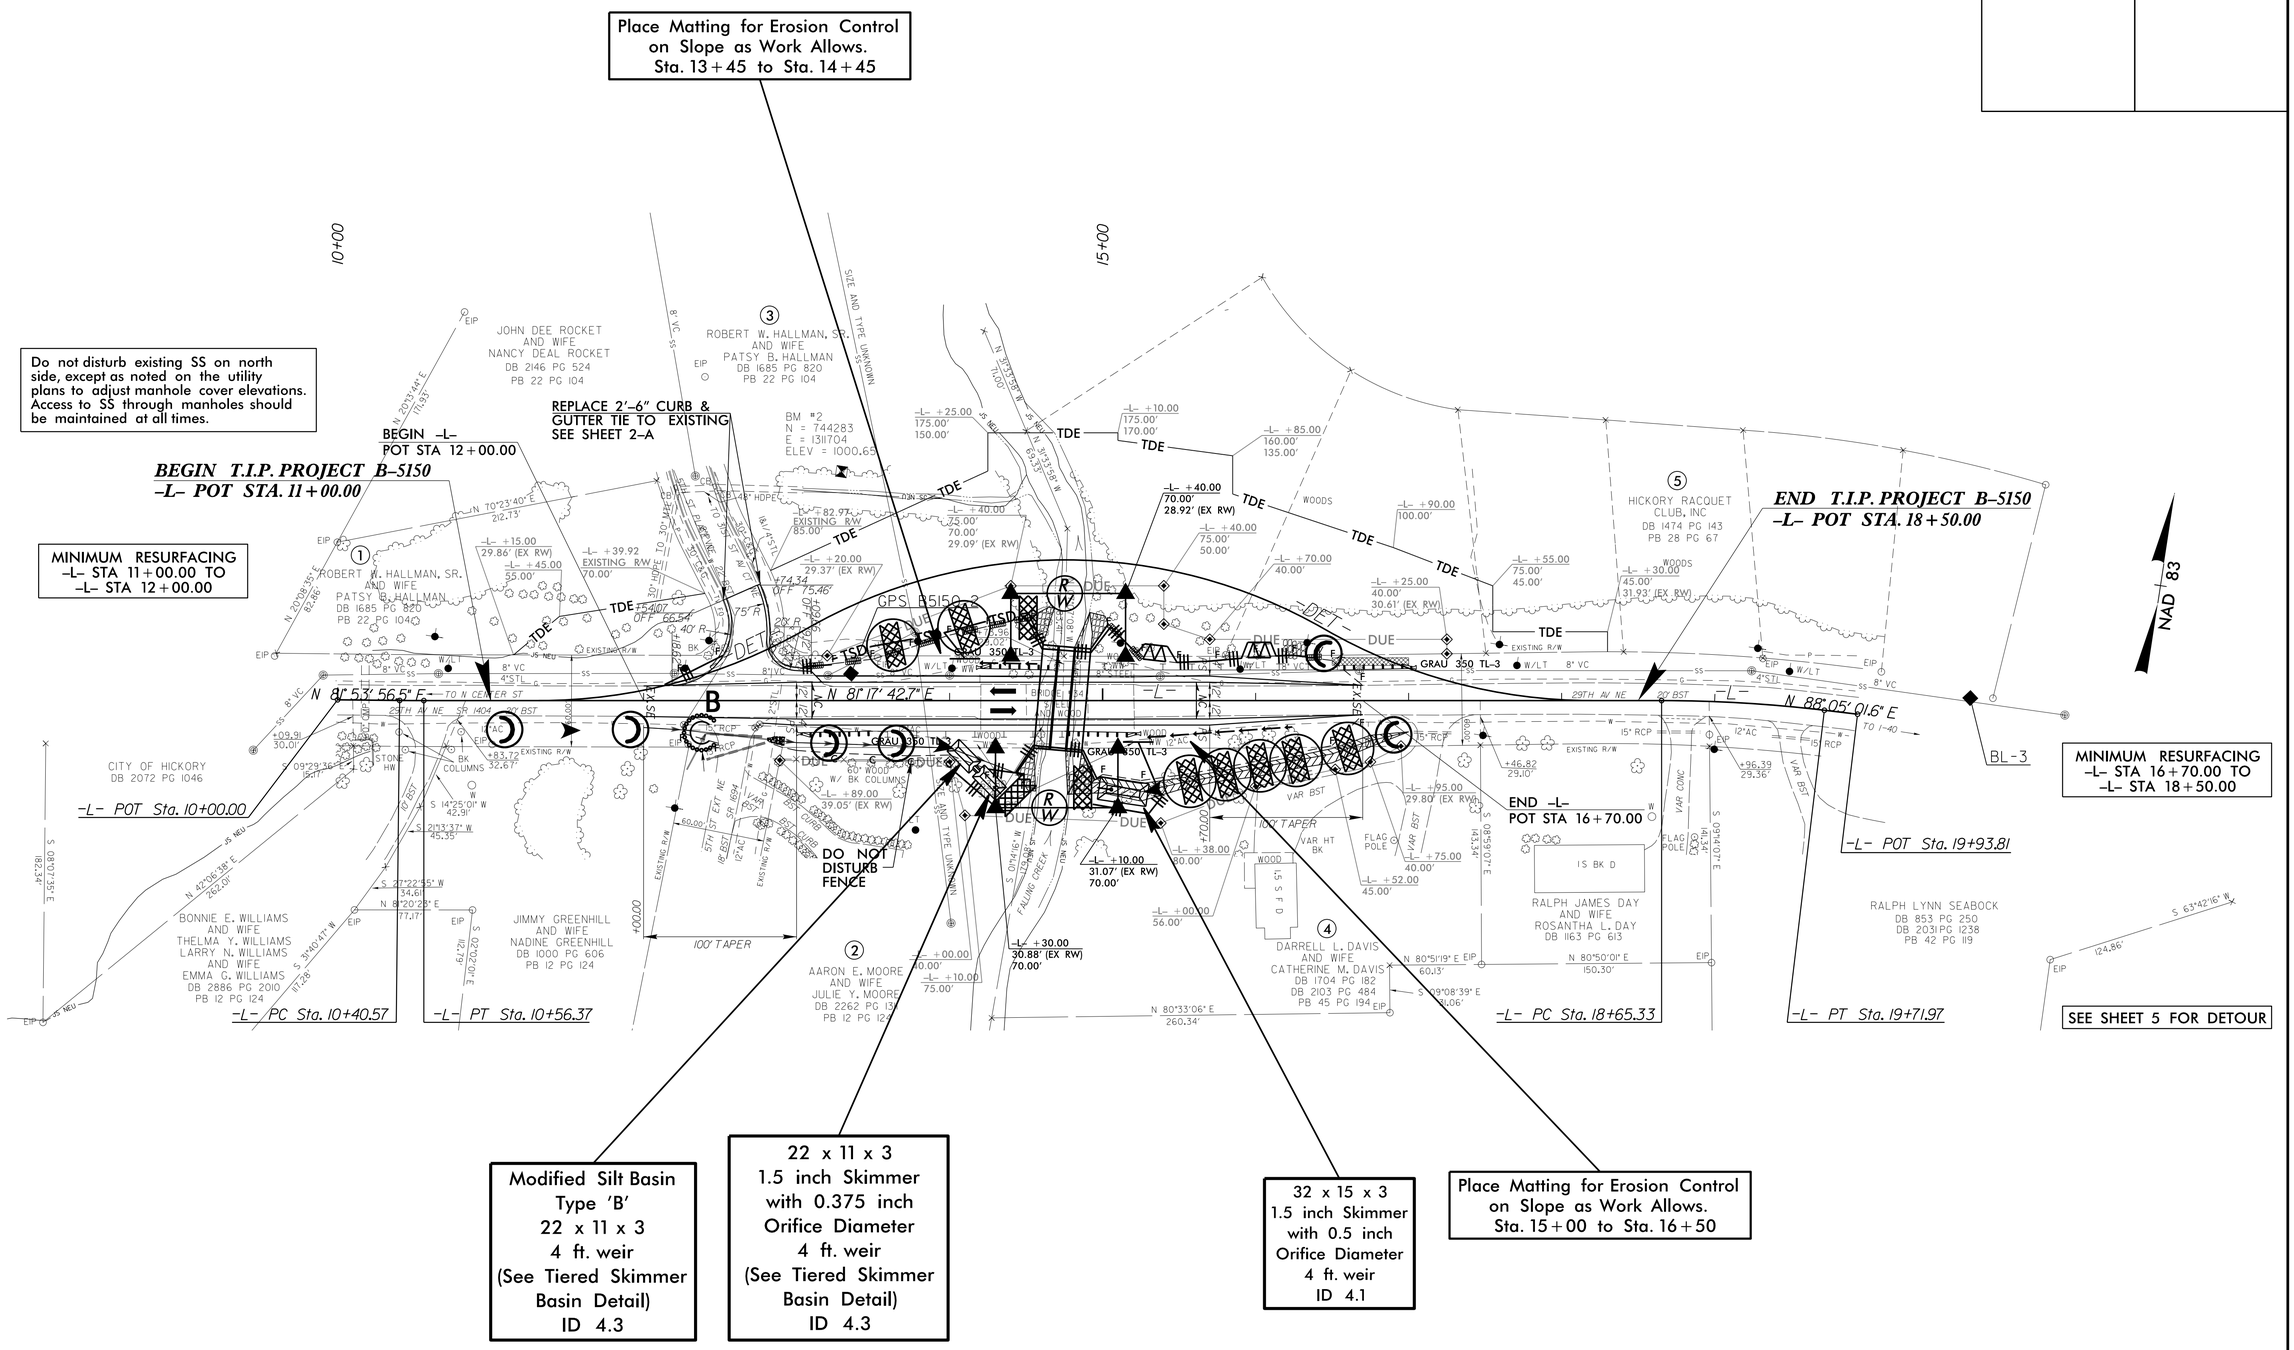

8/17/99

30-OCT-2014 14:48
R:\Environmental\Design\B5150_EC_psh_4.dgn
pcrog