PROJECT REFERENCE NO.	SHEET NO.
B-5150	EC-4/CONST.4
R/W SHEET NO.	
ROADWAY DESIGN ENGINEER	HYDRAULICS ENGINEER

NOTE:
PLACE TEMPORARY ROCK SEDIMENT DAMS TYPE – B AND TEMPORARY ROCK SILT CHECKS TYPE – A AT DRAINAGE OUTLETS.

CLEARING AND GRUBBING
EROSION CONTROL FOR
CONSTRUCTION SHEET 4

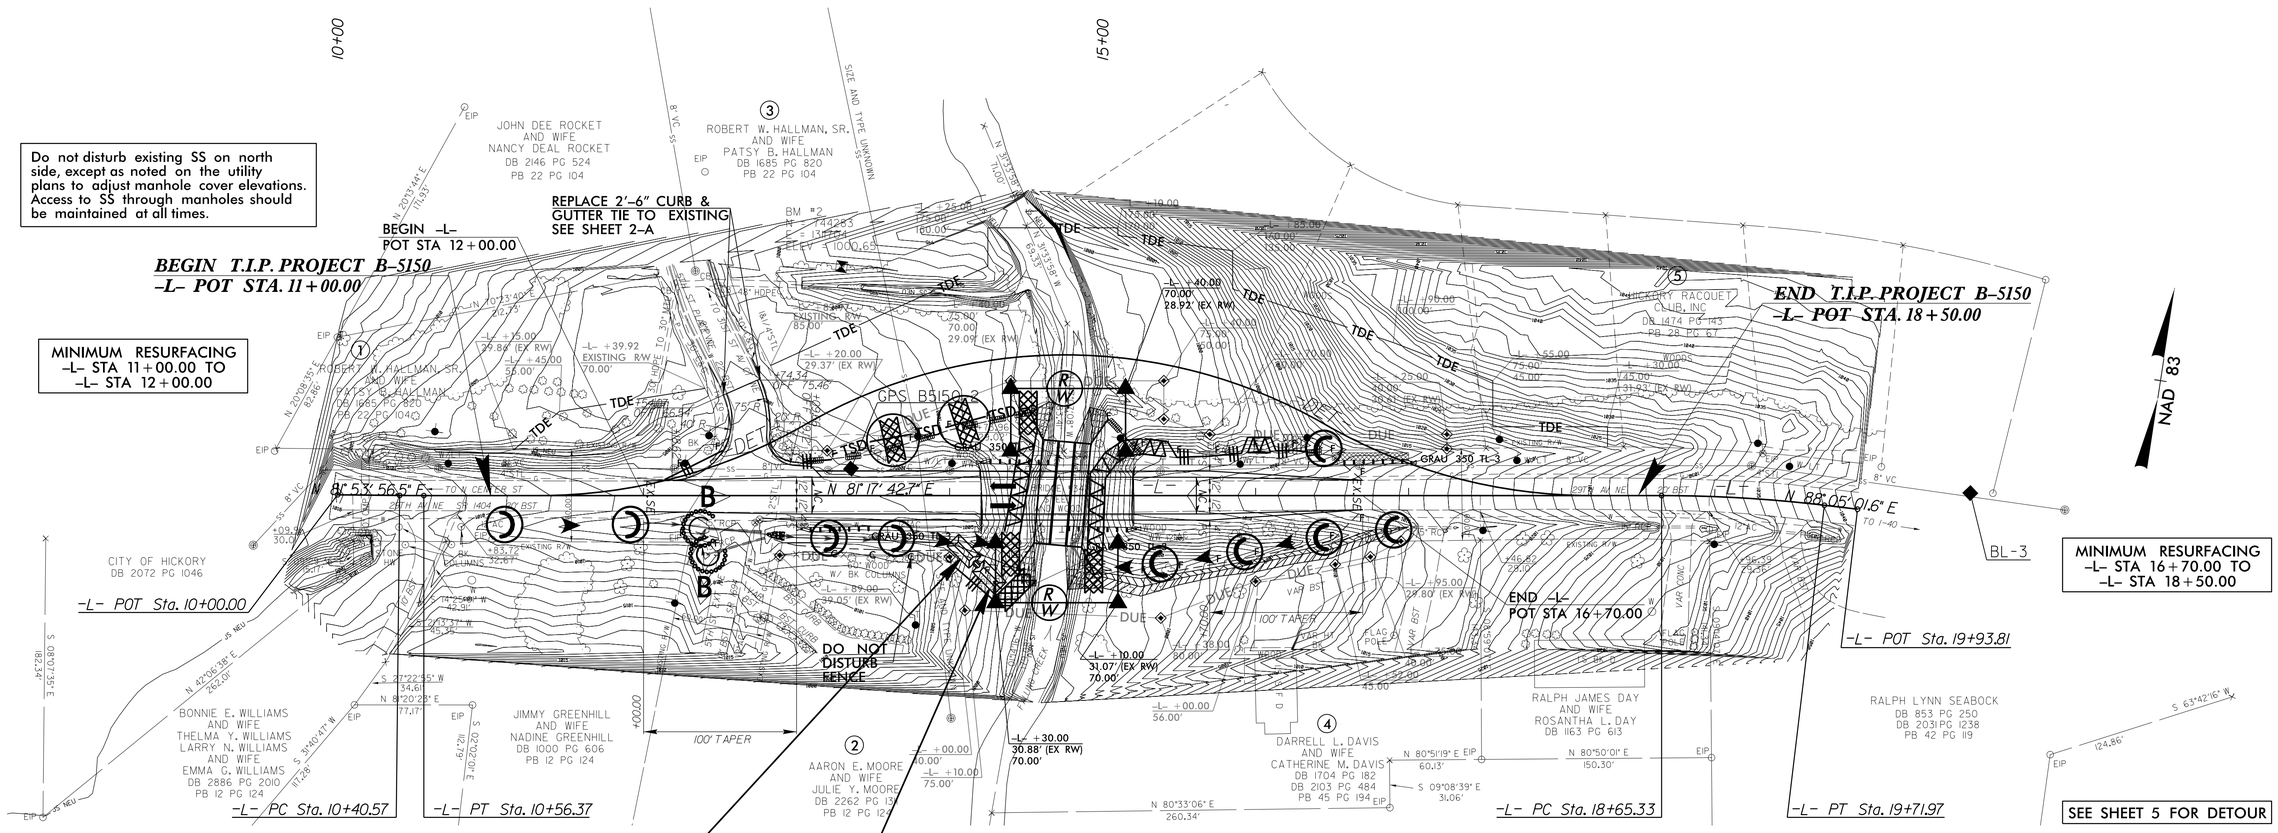

8/17/99

30-OCT-2014 14:48
R:\Environmental\Design\B5150_EC_psh_4.dgn
dgn0 01 EC\WD0540