PROJECT REFERENCE NO.	SHEET NO.
B-5150	UC-5

DESIGNED BY: JES
DRAWN BY: JES
CHECKED BY: CAB
APPROVED BY: CAB
REVISED:

NORTH CAROLINA DEPARTMENT OF TRANSPORTATION

UTILITIES ENGINEERING SEC.
PHONE:(919)707-6690
FAX:(919)250-4151

NORTH CAROLINA PROFESSIONAL SEAL 22940 ENGINEER C. ALTON BARCLAY

11/4/2014
UTILITY CONSTRUCTION PLANS ONLY

UTILITY CONSTRUCTION

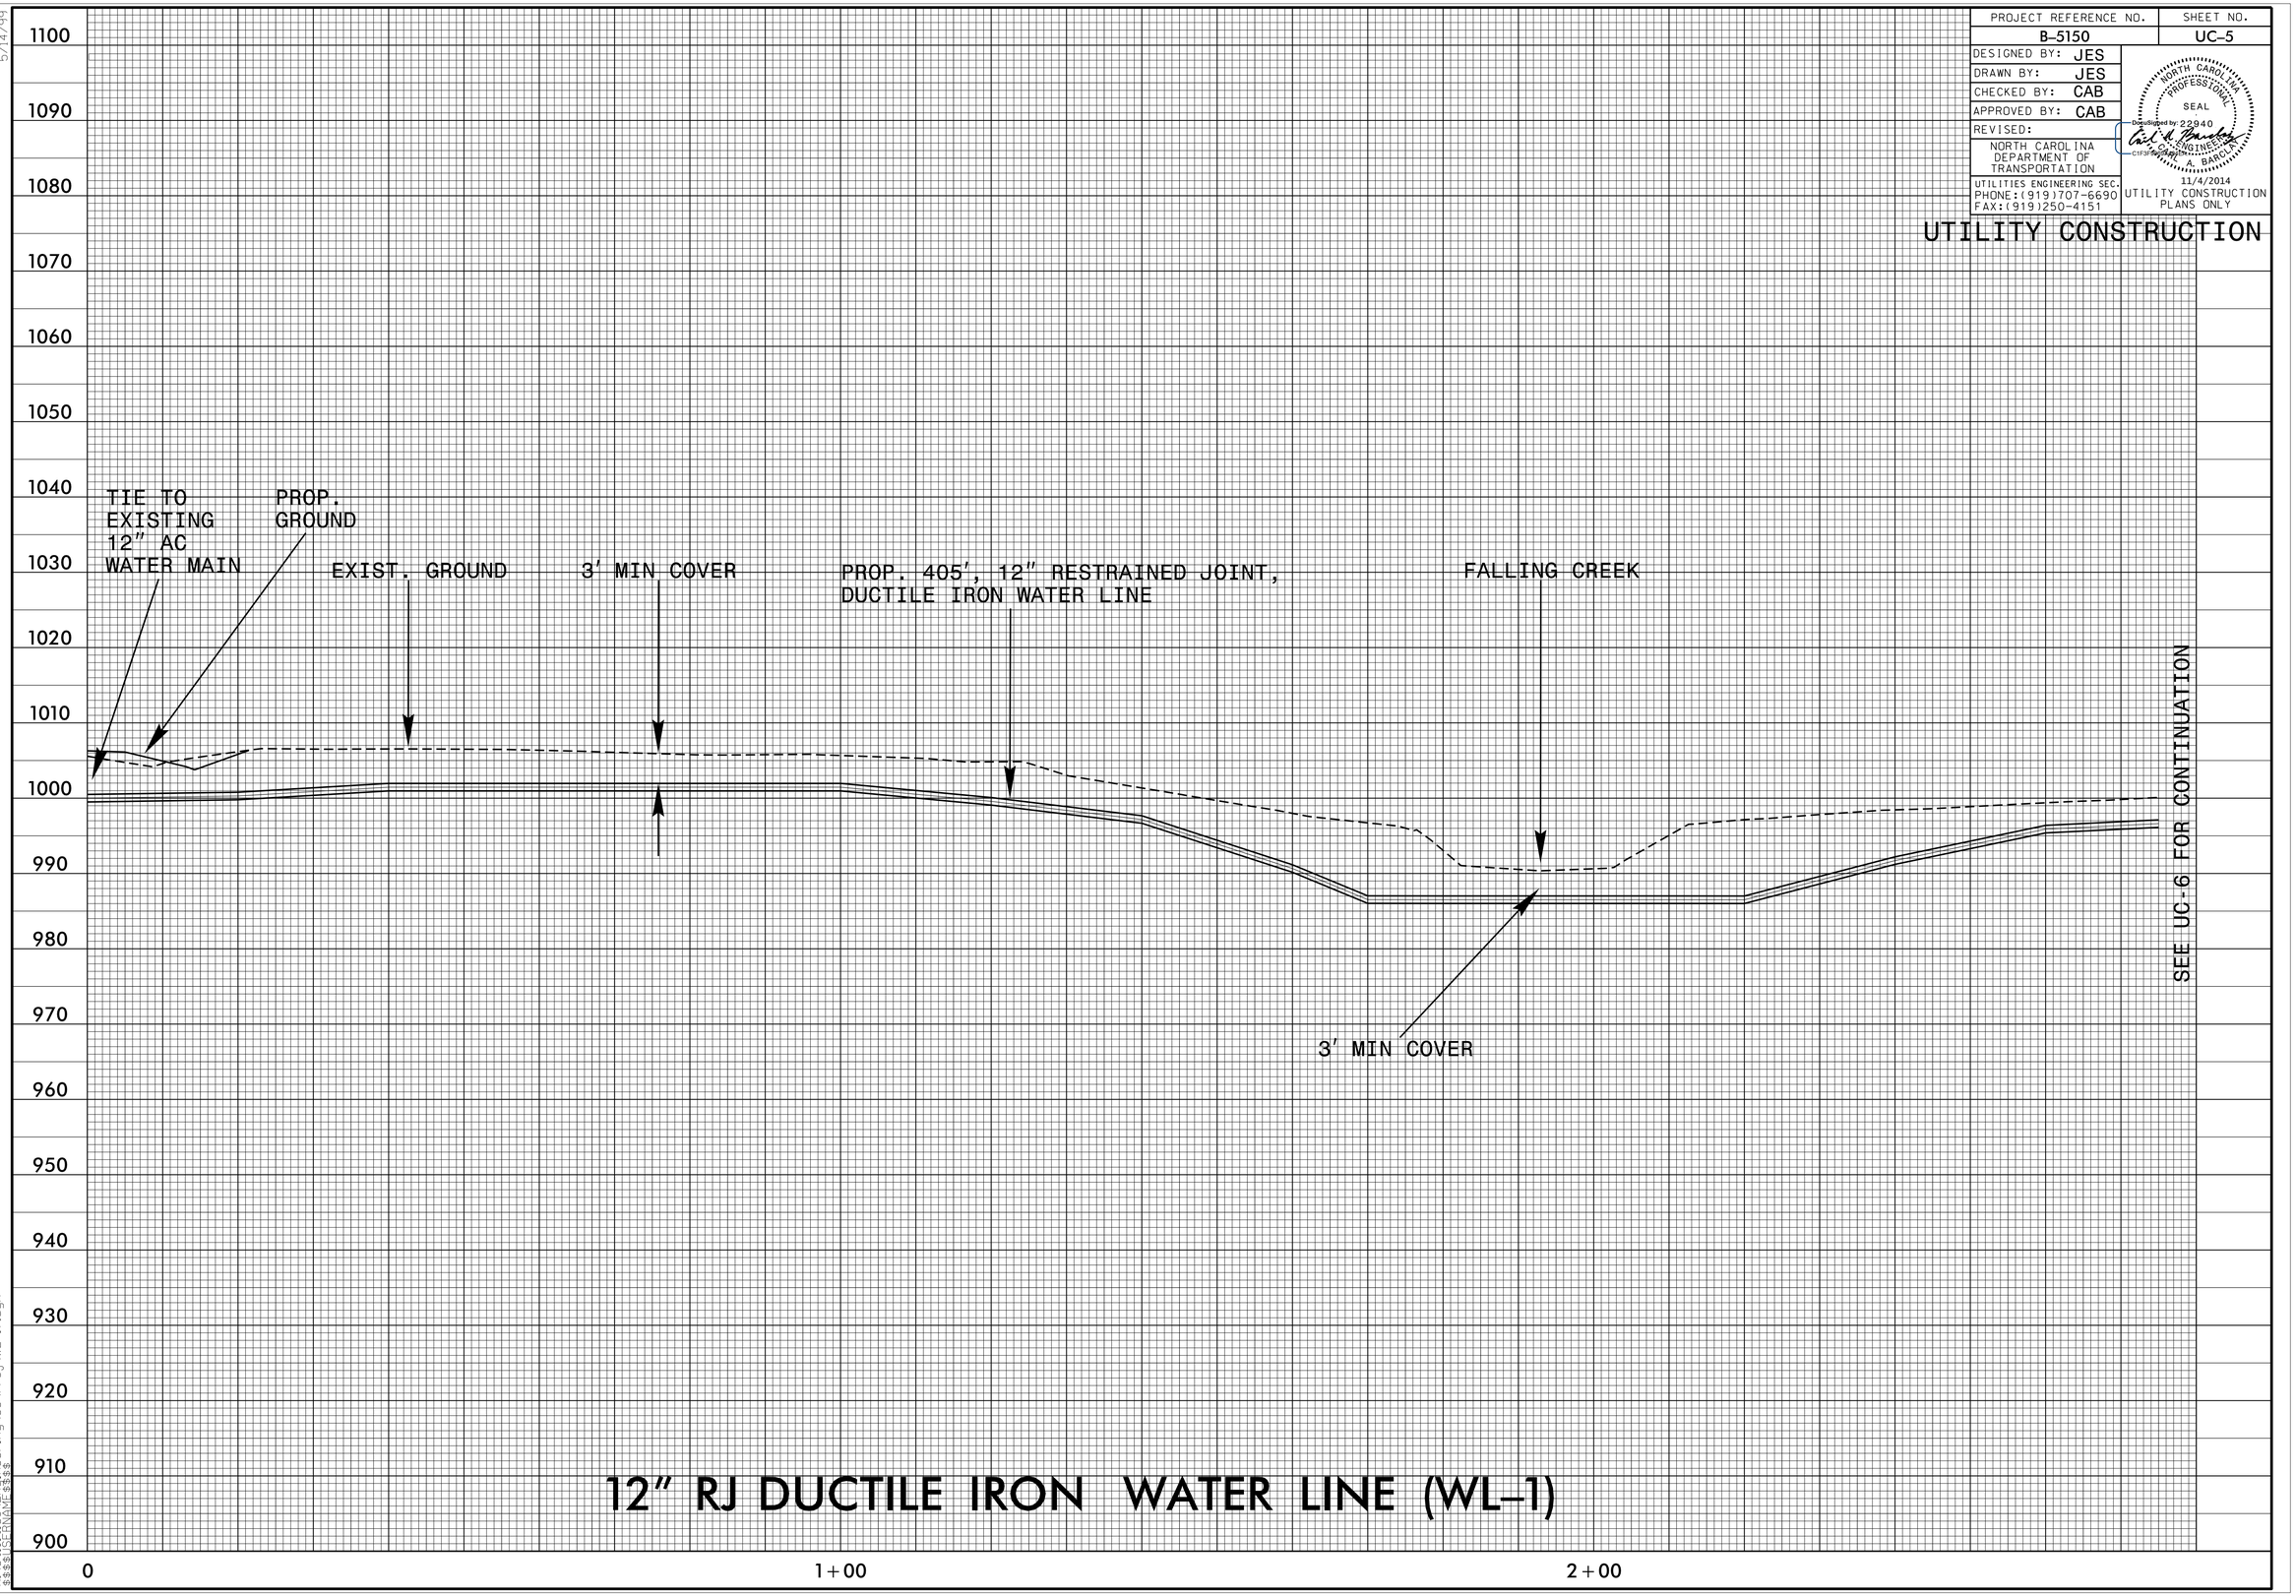

12" RJ DUCTILE IRON WATER LINE (WL-1)

5/14/99

04-NOV-2014 14:22
R:\Utilities\Engineering\UCVProj\WL-17.dgn
$$$$USERNAME$$$$