PROJECT REFERENCE NO.	SHEET NO.
B-5150	UC-4
DESIGNED BY: JES	
DRAWN BY: JES	
CHECKED BY: CAB	
APPROVED BY: CAB	
REVISED:	
NORTH CAROLINA DEPARTMENT OF TRANSPORTATION	
UTILITIES ENGINEERING SEC. PHONE:(919)707-6690 FAX:(919)250-4151	UTILITY CONSTRUCTION PLANS ONLY

NORTH CAROLINA PROFESSIONAL SEAL 22940 ENGINEER CARL A. BARCZAK

UTILITY CONSTRUCTION

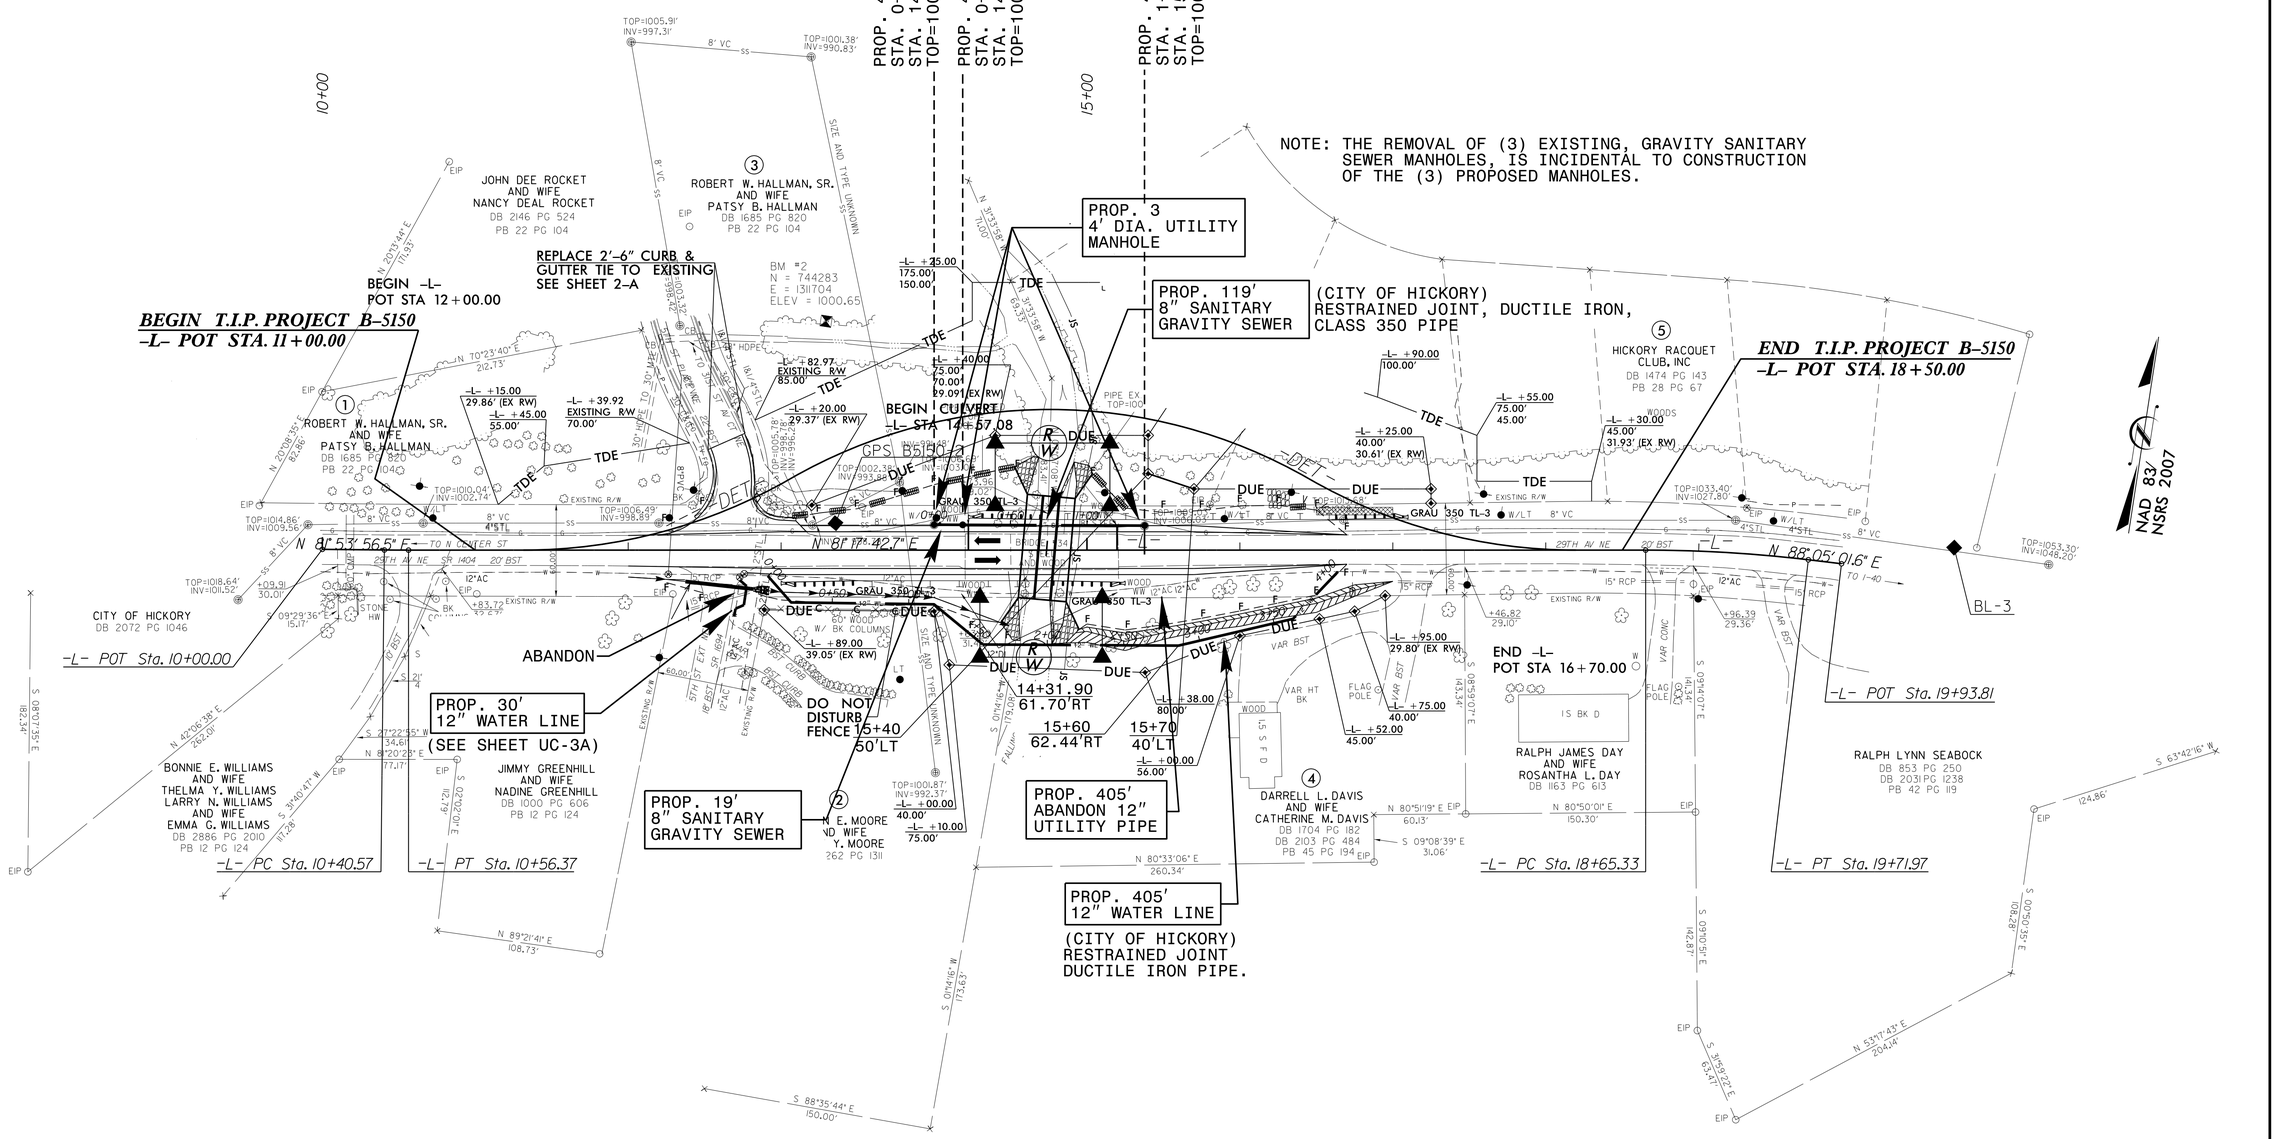

5/14/99

01-DEC-2014 08:59
s:\Engineering\Utilities\Revisions\B-5150_Ut_4_UC4_psh.dgn