09/08/99

TIP PROJECT: B-5150

T.I.P. NO.	SHEET NO.
B-5150	UO-1

STATE OF NORTH CAROLINA
DIVISION OF HIGHWAYS

UTILITIES BY OTHERS PLANS
CATAWBA COUNTY

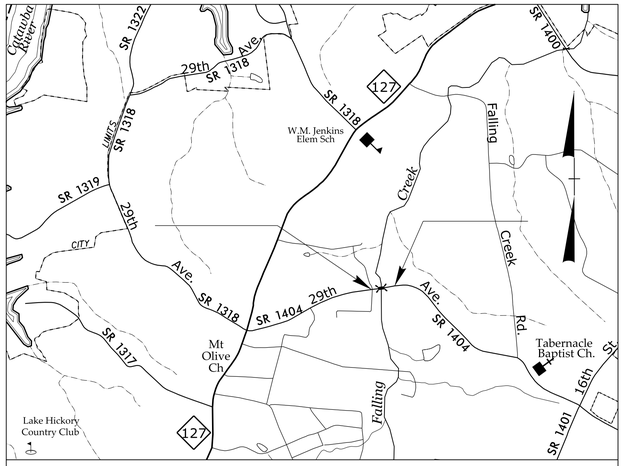

VICINITY MAP

LOCATION: REPLACE BRIDGE No. 34 ON SR 1404 (29th Ave.) OVER FALLING CREEK

TYPE OF WORK: POWER, GAS, & COMMUNICATIONS

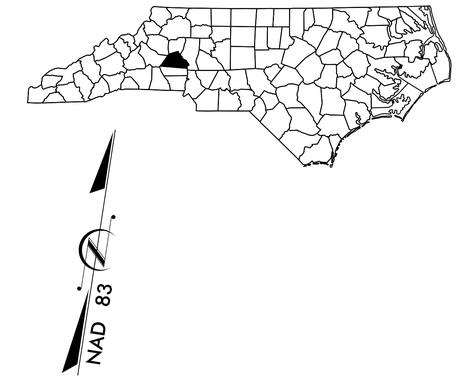

BEGIN T.I.P. PROJECT B-5150
-L- STA. 11+00.00

END T.I.P. PROJECT B-5150
-L- STA. 18+50.00

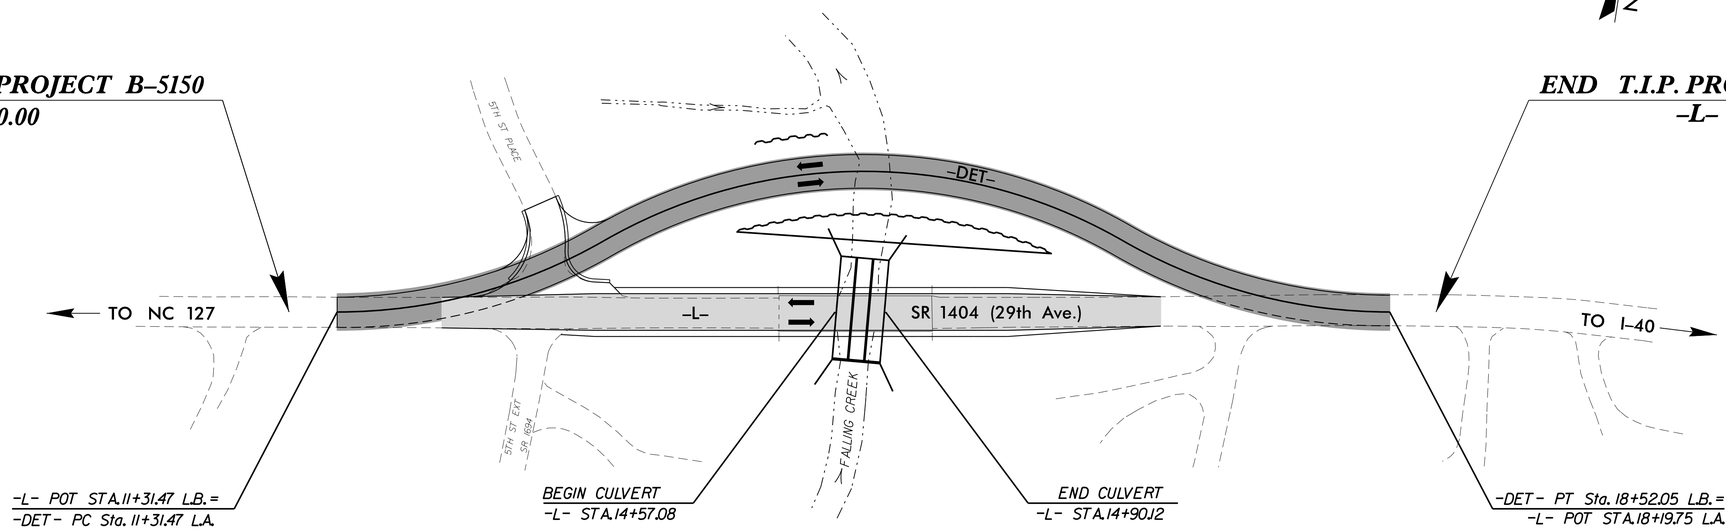

GRAPHIC SCALES

50 25 0 50 100
PLANS

50 25 0 50 100
PROFILE (HORIZONTAL)

10 5 0 10 20
PROFILE (VERTICAL)

INDEX OF SHEETS

SHEET NO.	DESCRIPTION
UO-1	TITLE SHEET
UO-2	UTILITIES BY OTHERS PLAN SHEET

UTILITY OWNERS ON PROJECT

(A) DUKE ENERGY - DISTRIBUTION POWER
(B) PNSC - GAS
(C) CENTURY LINK - COMMUNICATIONS
(D) CHARTER - COMMUNICATIONS
(E) CITY OF HICKORY - WATER & SEWER

PREPARED IN THE OFFICE OF:
DIVISION OF HIGHWAYS
UTILITIES UNIT
UTILITIES ENGINEERING
1555 MAIL SERVICES CENTER
RALEIGH NC 27699-1555
PHONE (919) 707-6690
FAX (919) 250-4151

Roger Worthington, P.E. — UTILITIES SECTION ENGINEER
Carl Barclay, P.E. — UTILITIES SQUAD LEADER PROJECT ENGINEER
James E. Swinson — UTILITIES PROJECT DESIGNER

04-NOV-2014 16:29
R:\Utilities\Engineering\UBO\Proj\B-5150_Ut_tsh_UO1_psh.dgn
$$$$USERNAME$$$$