PROJECT REFERENCE NO.	SHEET NO.
B-5150	U0-2

UTILITIES BY OTHERS

NOTE:
ALL PROPOSED UTILITY WORK SHOWN ON THIS SHEET WILL BE DONE BY OTHERS. NO PAYMENT WILL BE MADE TO THE CONTRACTOR FOR PROPOSED UTILITY WORK SHOWN ON THIS SHEET.

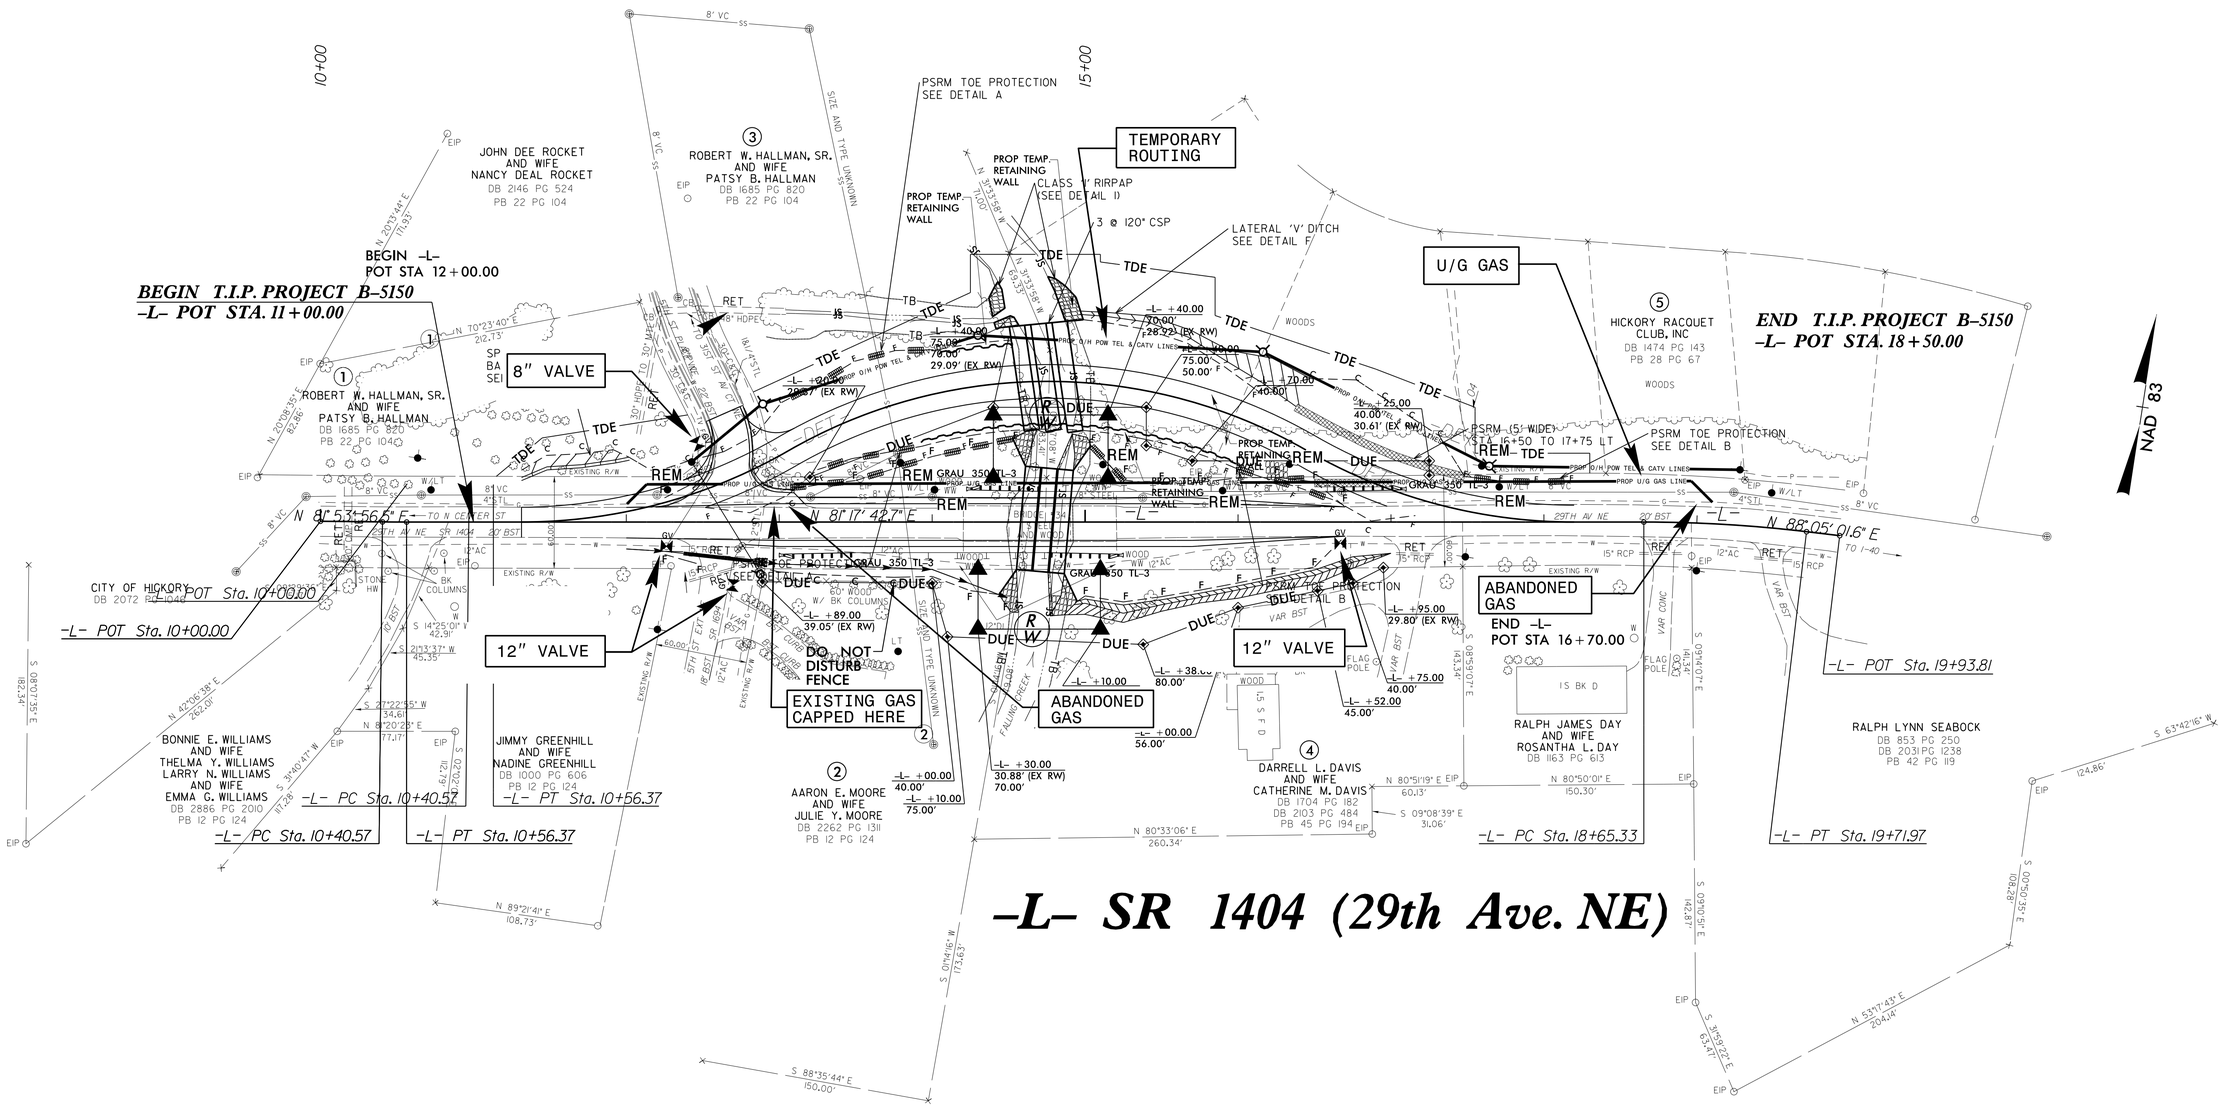

5/14/99
04-NOV-2014 16:3
Utilities Engineering\UO\Proj\B-5150_Ut_4_U02_psh.dgn