5/14/99

| PROJECT REFERENCE NO. | SHEET NO. |
|---|---|
| B-5151 | 5 |

ROADWAY DESIGN ENGINEER
NORTH CAROLINA PROFESSIONAL SEAL 033298 ENGINEER JEFFREY L. TEAGUE
DocuSigned by: 11/24/2014
Jeffrey L. Teague
708BE05F6B004...

HYDRAULICS ENGINEER
NORTH CAROLINA PROFESSIONAL SEAL 033246 ENGINEER Linda M. Johns
DocuSigned by: 11/24/2014
Linda M. Johns
0626300EF6D4E3...

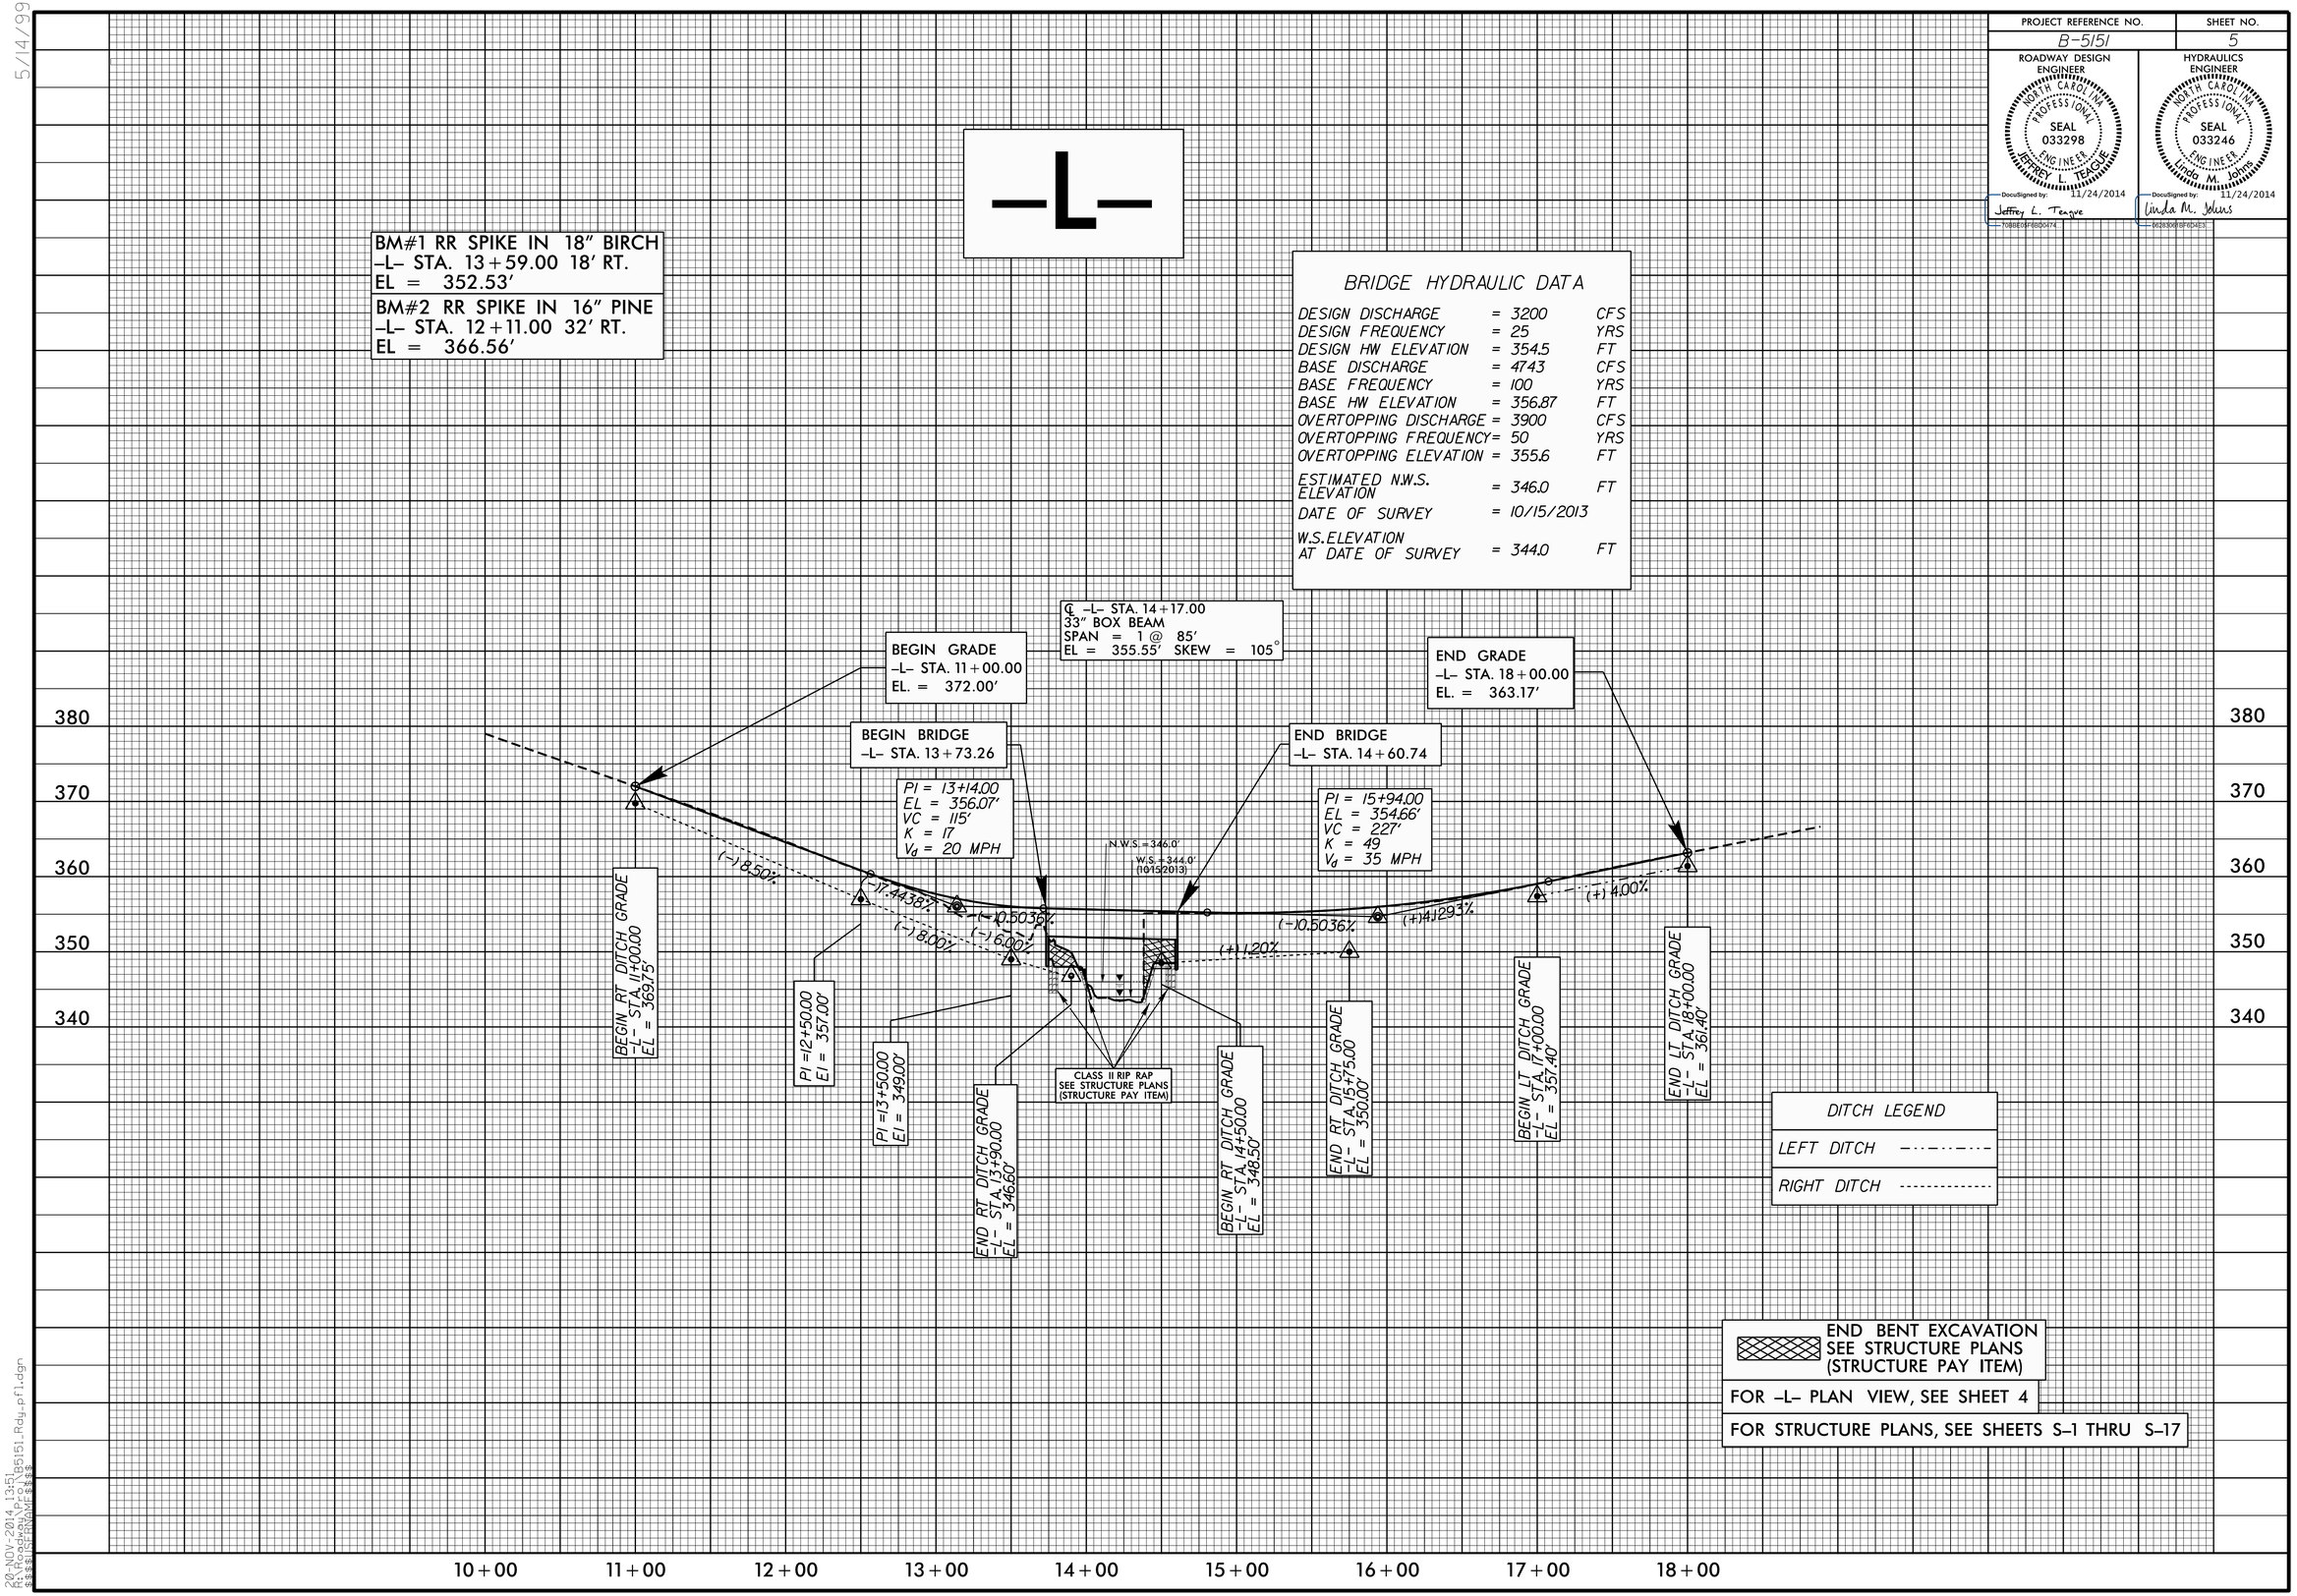


20-NOV-2014 13:51
R:\Roadway\Proj\B5151_Rdy_pfl.dgn
$$$$USERNAME$$$$