PROJ. REFERENCE NO.	SHEET NO.
B-5127	TMP-4

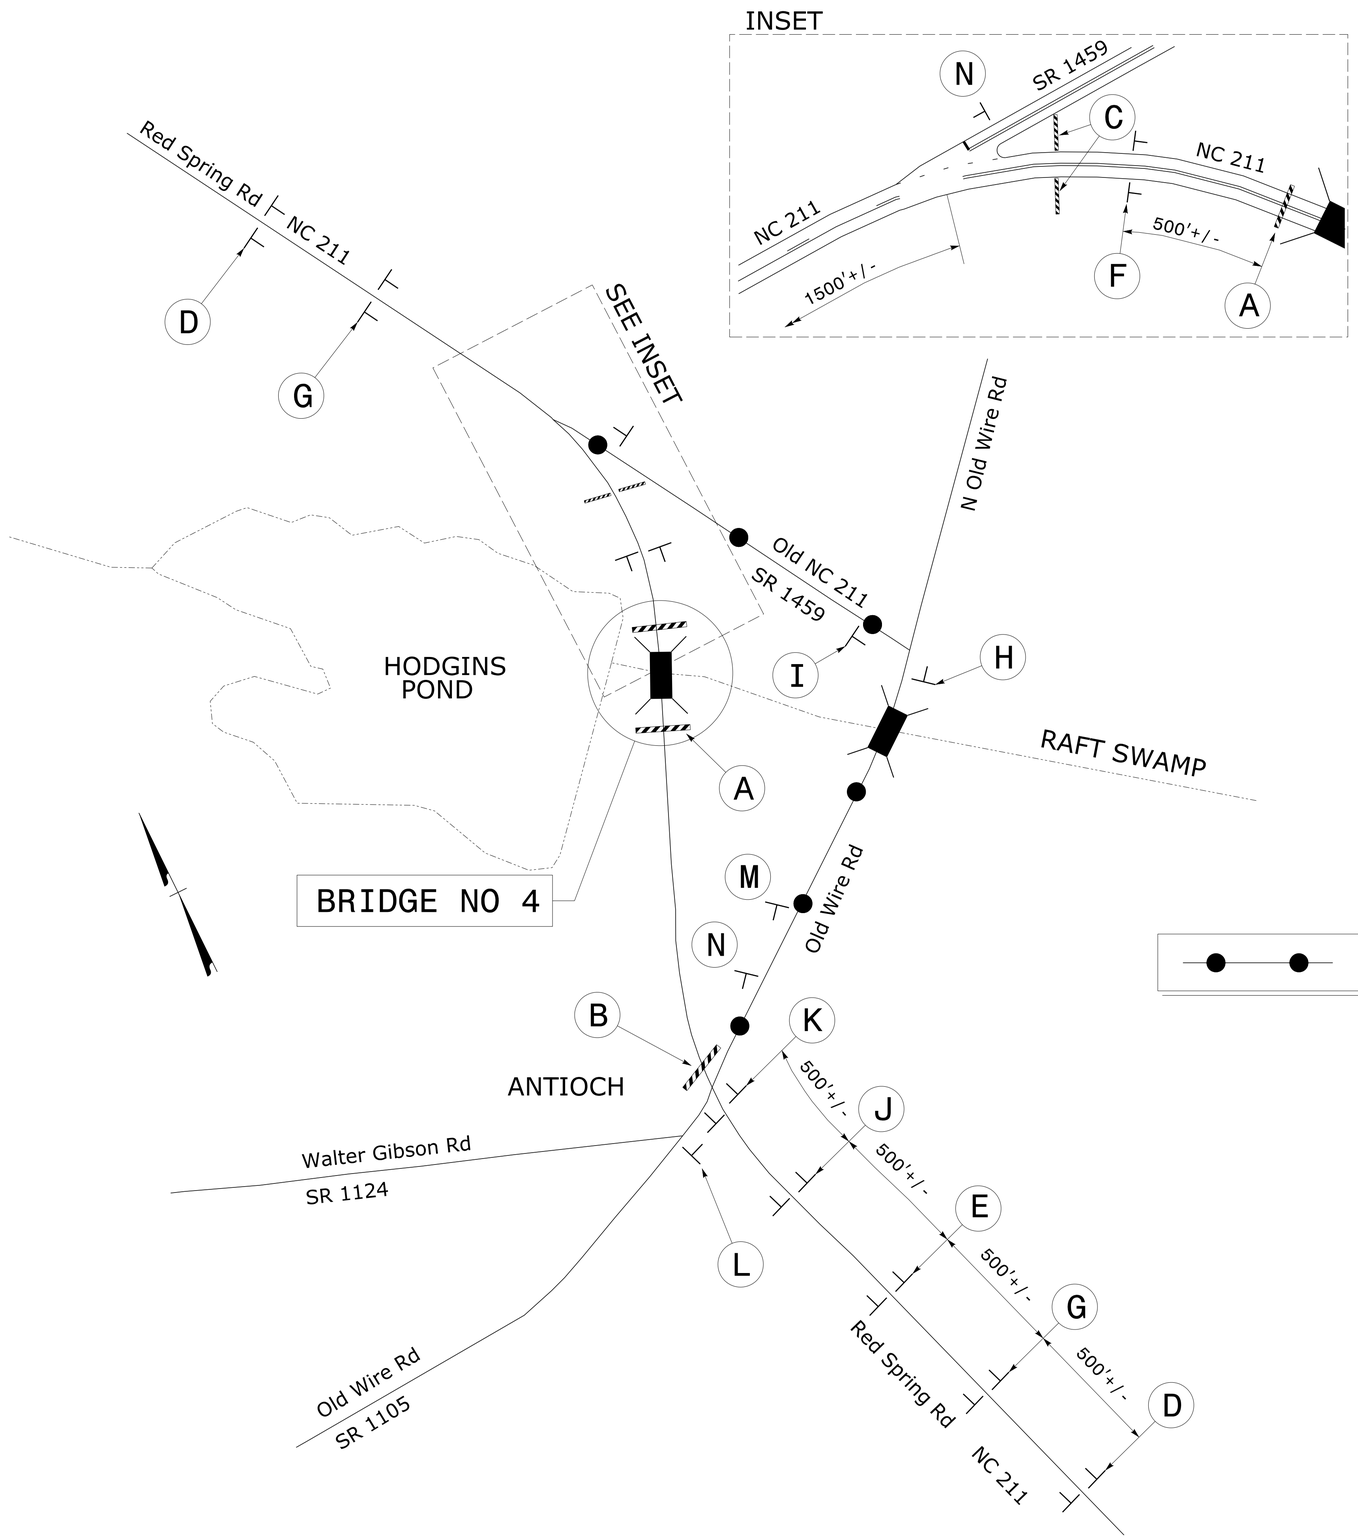

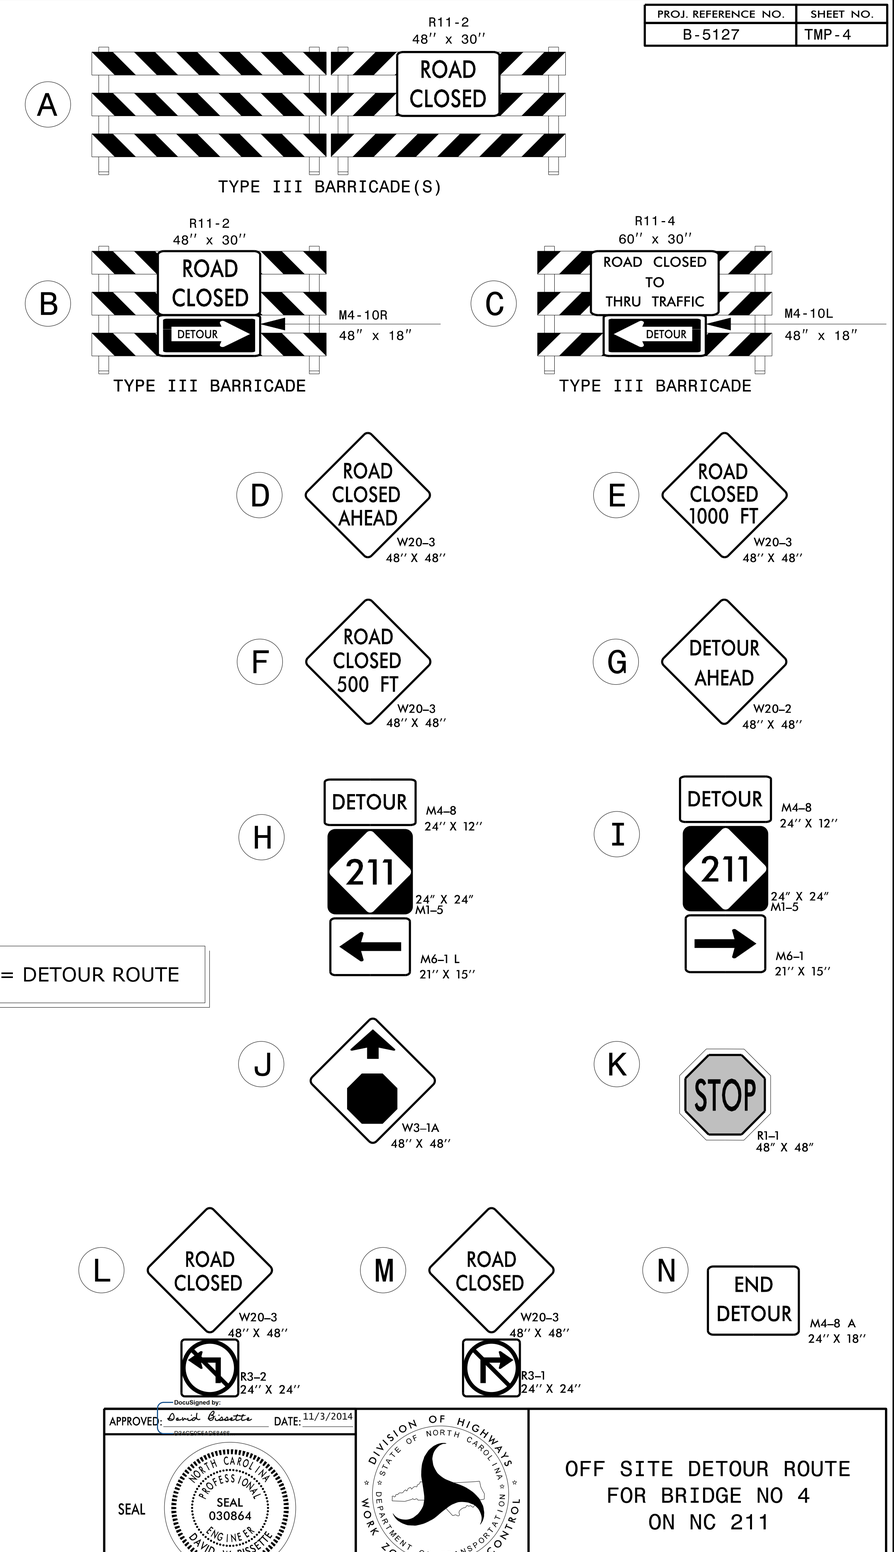

APPROVED: David Bissette DATE: 11/3/2014

DocuSigned by: 0246CC0CEADE48F...

SEAL

NORTH CAROLINA PROFESSIONAL ENGINEER SEAL 030864 DAVID W. BISSETTE

DIVISION OF HIGHWAYS STATE OF NORTH CAROLINA DEPARTMENT OF TRANSPORTATION WORK ZONE TRAFFIC CONTROL

OFF SITE DETOUR ROUTE
FOR BRIDGE NO 4
ON NC 211

11/3/2014
R:\TIPProjects-B\B527\Traffic\TrafficControl\TCP\B527_TC_TMP04.dgn
User:derichardson