DocuSign Envelope ID: FEC3E06E-313A-4472-B61B-1CCAF44111DE

5/14/99

SEE SHEET 15 & 16 FOR -L- PROFILE

PROJECT REFERENCE NO.	SHEET NO.
W-5107	7
R/W SHEET NO.	

ROADWAY DESIGN ENGINEER
NORTH CAROLINA PROFESSIONAL SEAL 022037 ENGINEER
DocuSigned by: STEPHEN A. SMALLWOOD
10/16/2017

HYDRAULICS ENGINEER
NORTH CAROLINA PROFESSIONAL SEAL 26306 ENGINEER
DocuSigned by: Sam Pearman
10/16/2017

SEAL NOT VALID UNLESS SIGNED AND DATED

REGISTERED ENGINEER

ARCADIS
C & W of North Carolina, Inc.
WWW.ARCADIS-US.COM
801 Corporate Center Drive, Suite 300
Raleigh, NC 27607-5073
Tel: 919/854-1282 Fax: 919/854-5448 NC License No. C-1869

WSP
Transportation & Infrastructure
15401 Weston Parkway Suite 100
Cary, NC 27513 - 919.678.0035
www.wspsells.com
LICENSE NO. F-0891

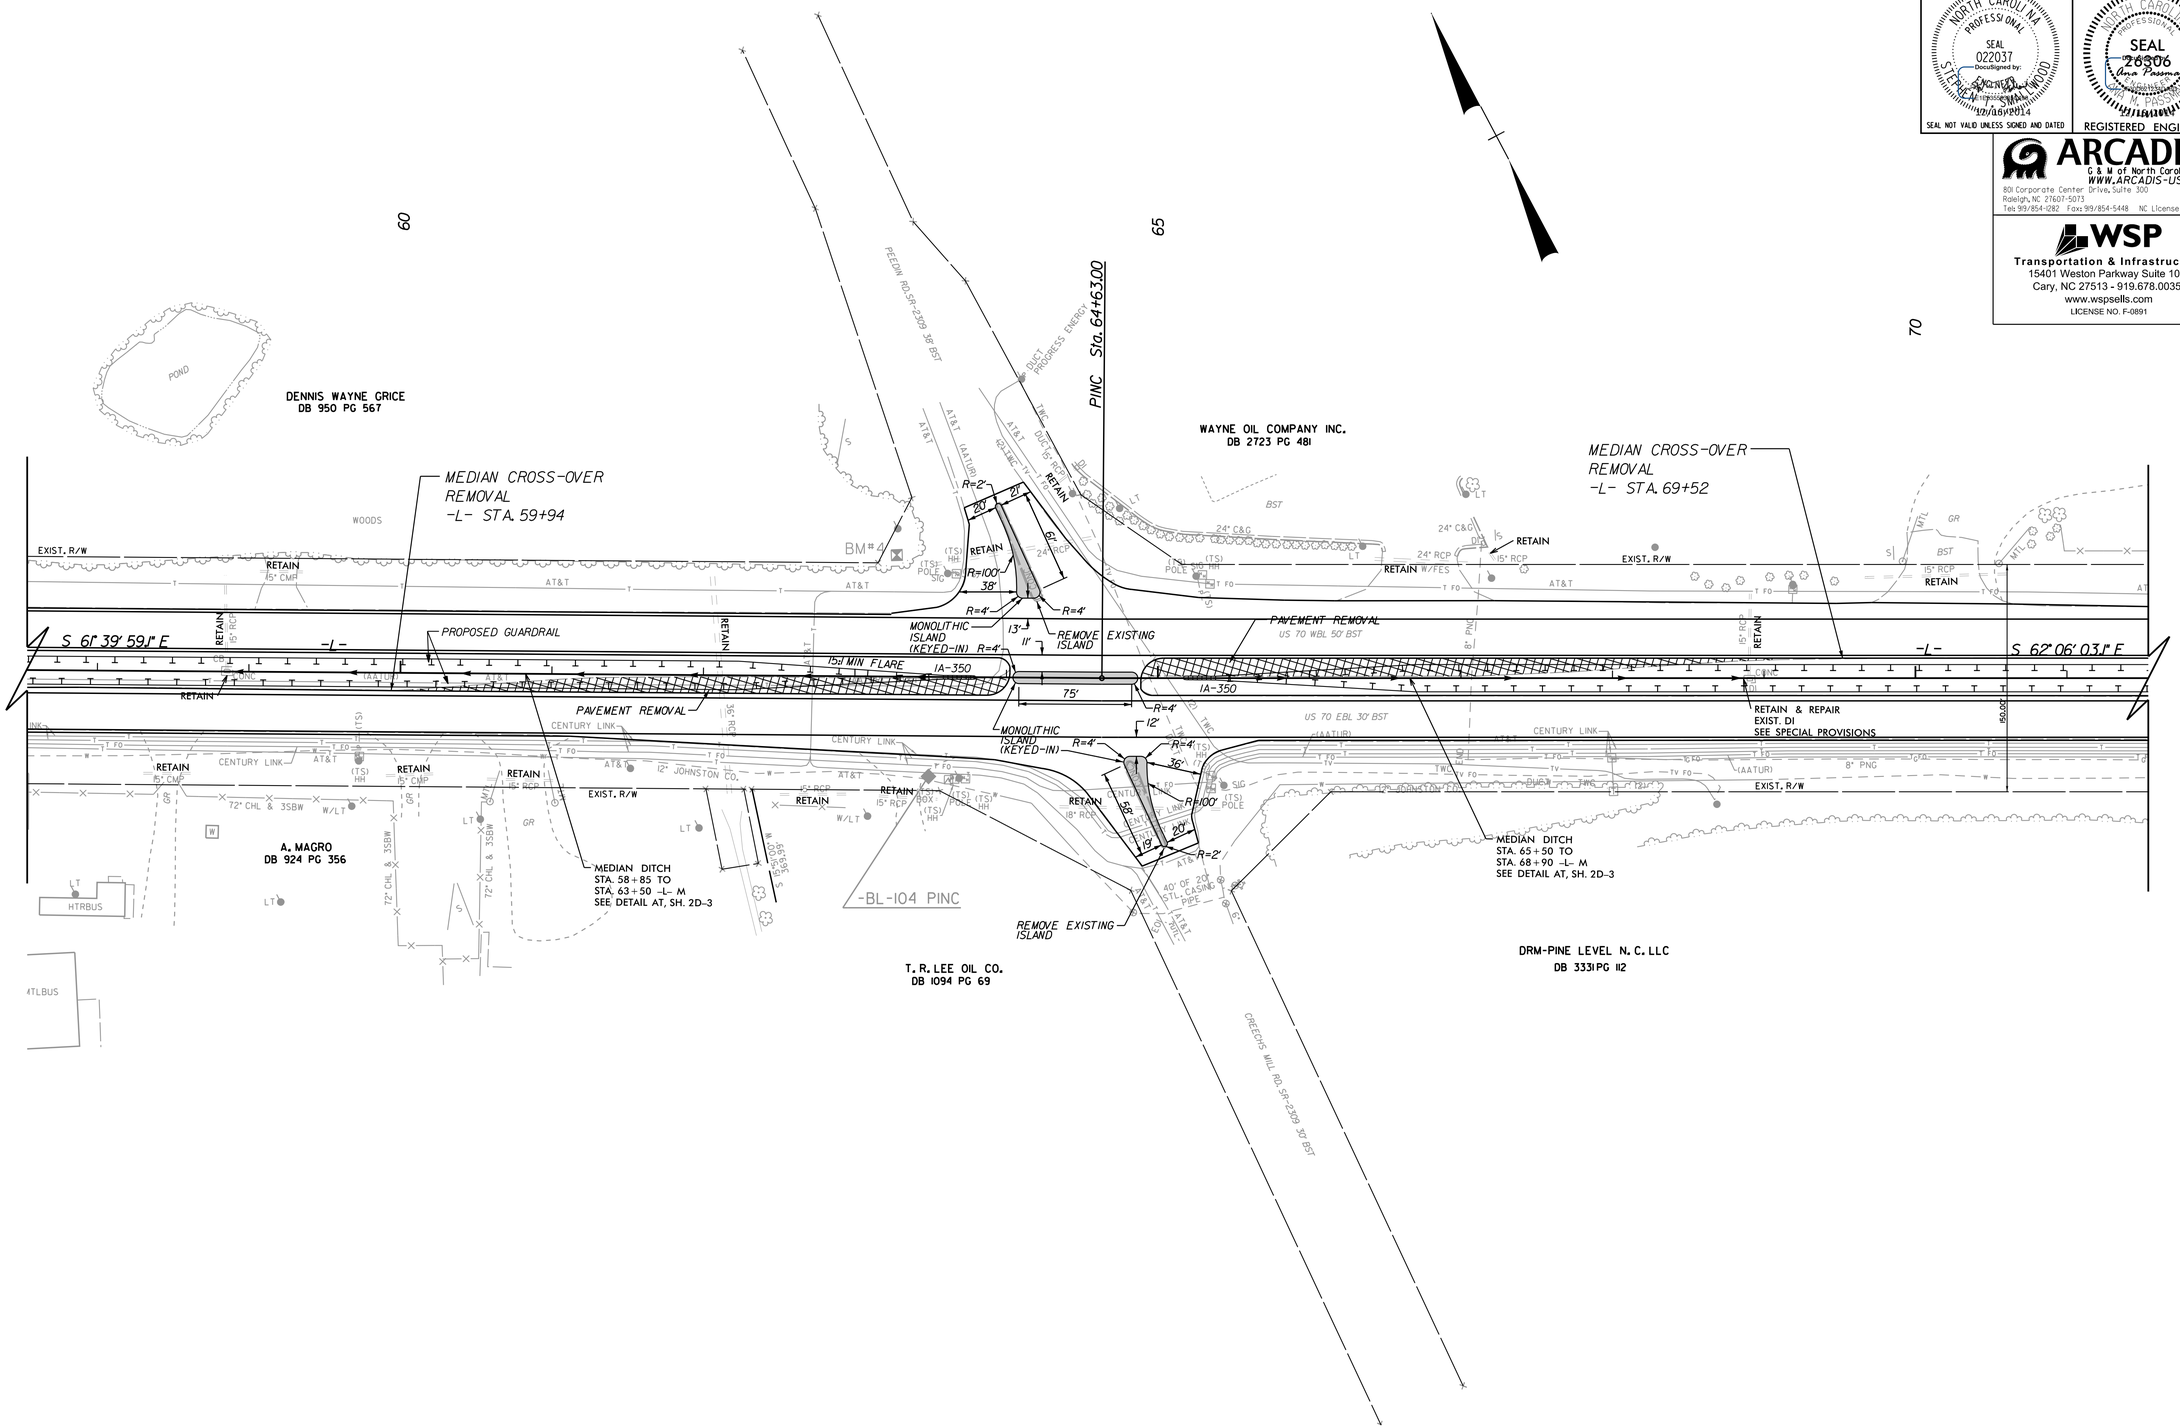

12/15/2014
R:\Projects\Raleigh\W-5107_rdg_psh7.dgn
ARCADIS C&W of North Carolina\ssmallwood