DocuSign Envelope ID: 81AF1006-45A5-46F2-B991-E6AC7193E5C1

PROJECT REFERENCE NO.	SHEET NO.
W-5107	2B-7

ROADWAY DESIGN ENGINEER

NORTH CAROLINA PROFESSIONAL SEAL 022031 ENGINEER STEPHEN T. SMALLWOOD

DocuSigned by:

SEAL NOT VALID UNLESS SIGNED AND DATED

ARCADIS
C & W of North Carolina, Inc.
WWW.ARCADIS-US.COM
801 Corporate Center Drive, Suite 300
Raleigh, NC 27607-5073
Tel: 919/854-1282 Fax: 919/854-5448 NC License No. C-1869

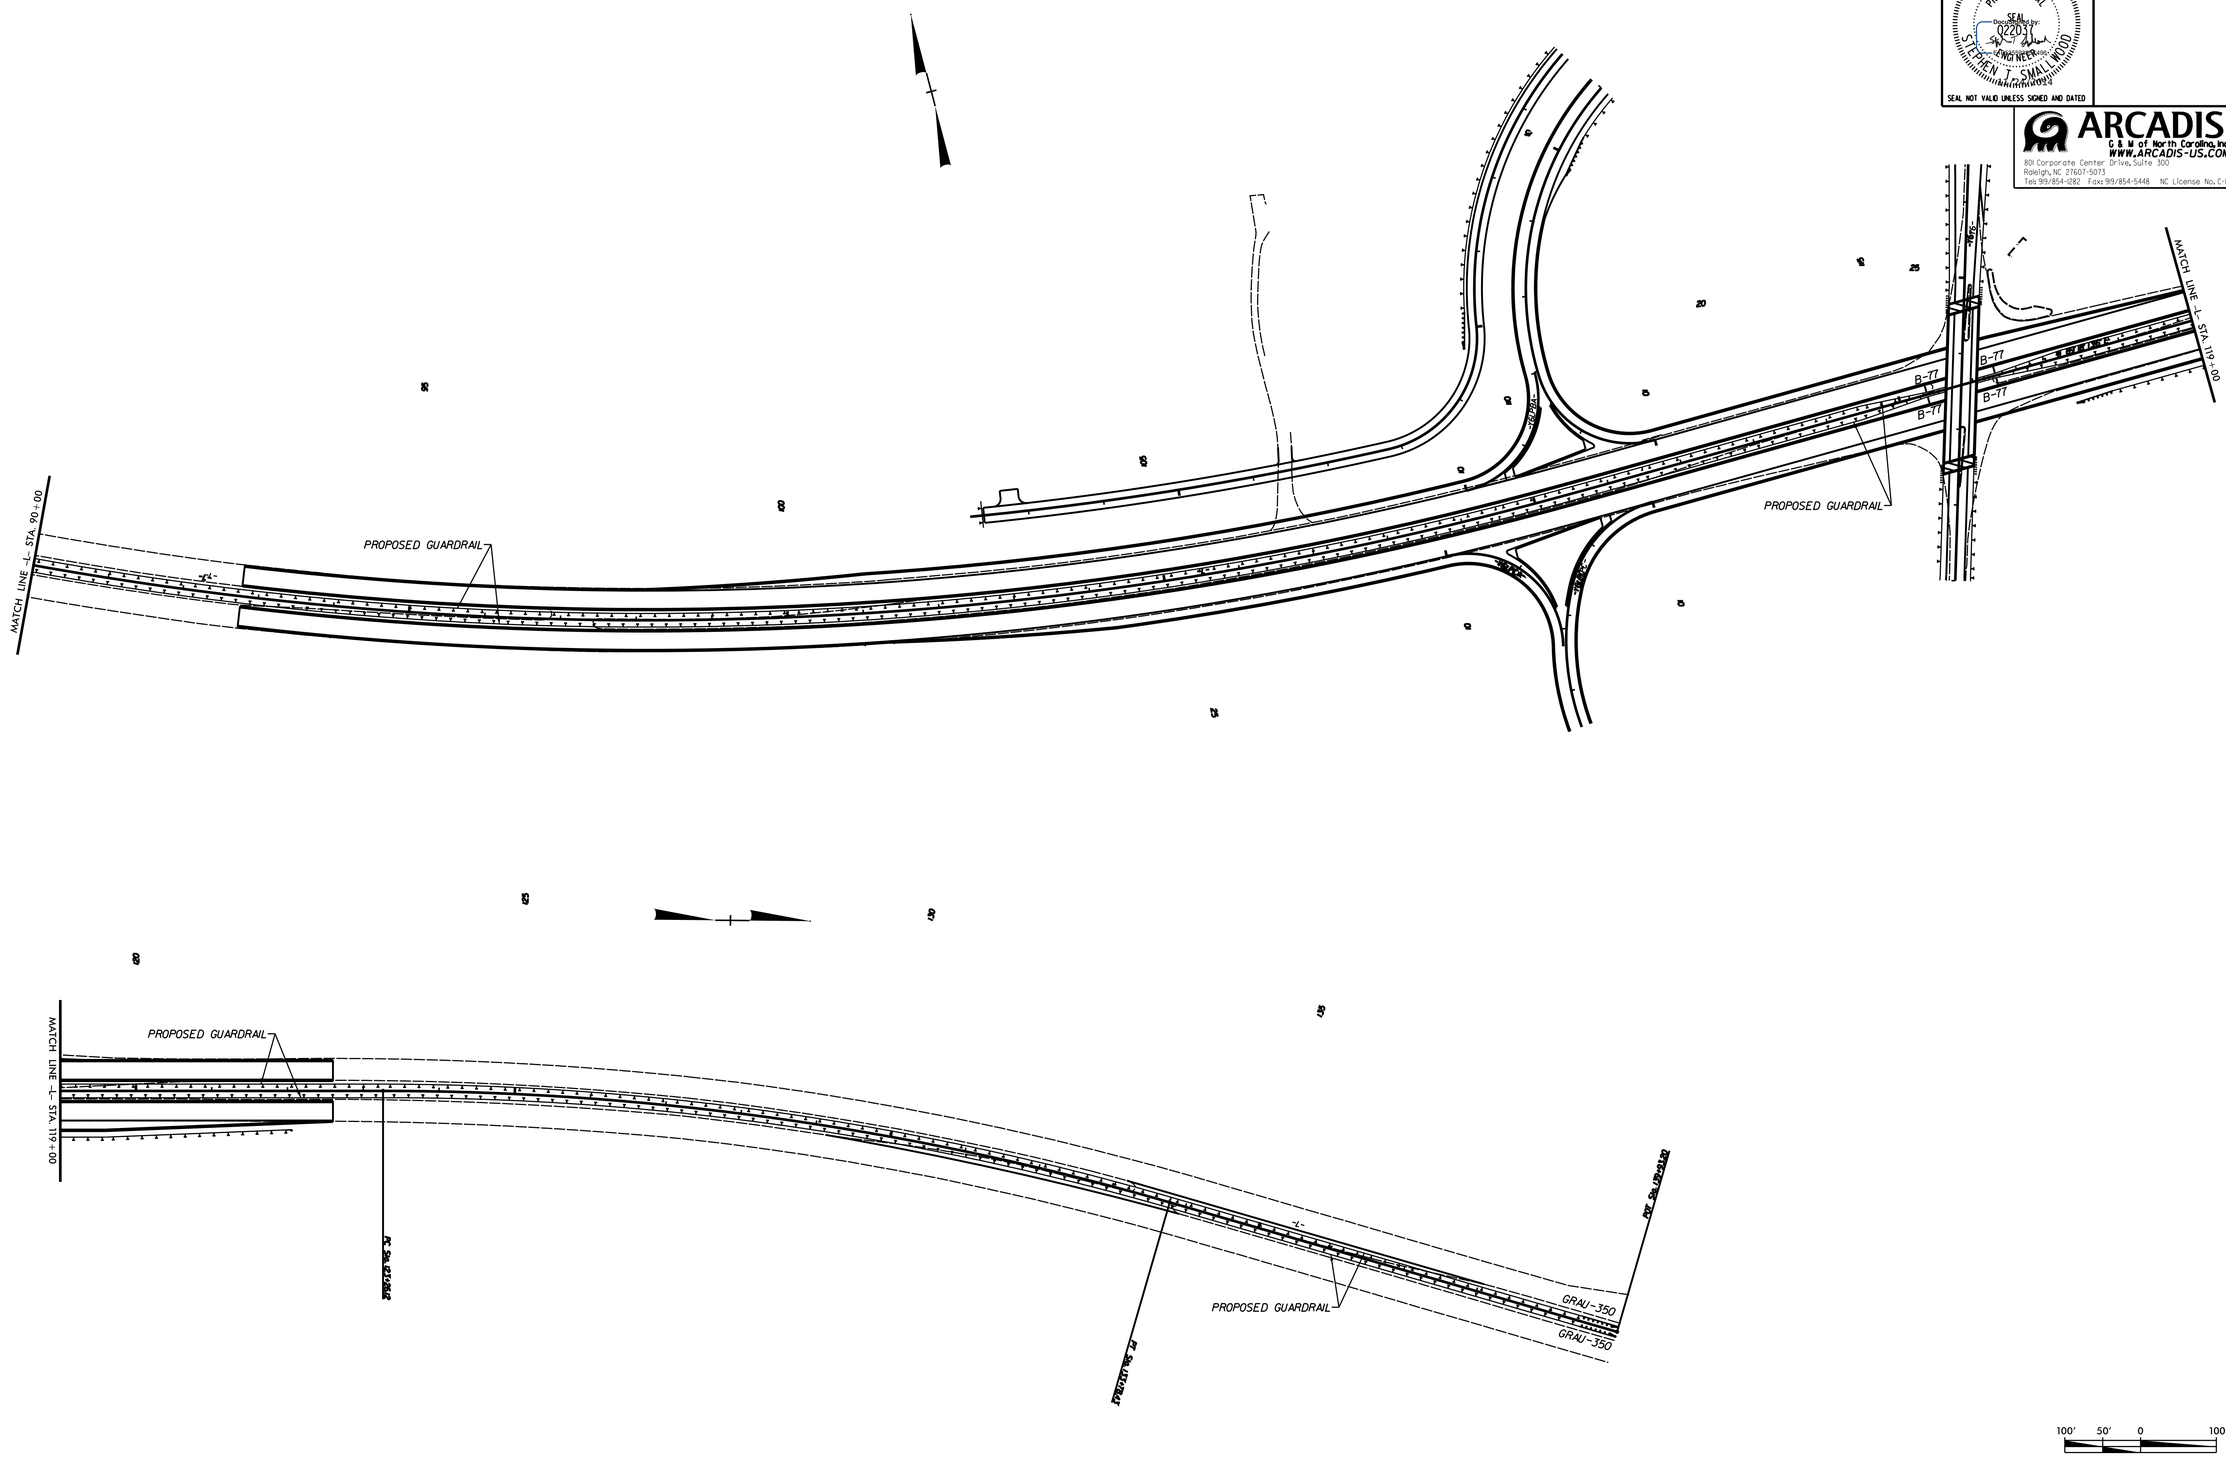

5/14/99
11/24/2014
R:\Roadway\Proj\W-5107_rdwy_guardrail_layout.dgn
ARCADIS C&W of NC, Inc. ATLAS
DocuSigned by:
E1E535593B5C496...