DocuSign Envelope ID: 55F7BF8B-9DAA-4D23-9D82-C07D79675971

5/28/99

ARCADIS
C & M of North Carolina, Inc.
WWW.ARCADIS-US.COM
801 Corporate Center Drive, Suite 300
Raleigh, NC 27607-5073
Tel: 919/854-1282 Fax: 919/854-5448 NC License No. C-1869

WSP
Transportation & Infrastructure
15401 Weston Parkway Suite 100
Cary, NC 27513 - 919.678.0035
www.wspsells.com
LICENSE NO. F-0891

PROJECT REFERENCE NO.	SHEET NO.
W-5107	22

ROADWAY DESIGN ENGINEER — NORTH CAROLINA PROFESSIONAL SEAL 022031 ENGINEER — STEPHEN T. SMALLWOOD — 01/24/2014

HYDRAULICS ENGINEER — NORTH CAROLINA PROFESSIONAL SEAL 26306 ENGINEER — JOHN M. PASSMORE — 01/24/2014

SEAL NOT VALID UNLESS SIGNED AND DATED — REGISTERED ENGINEER

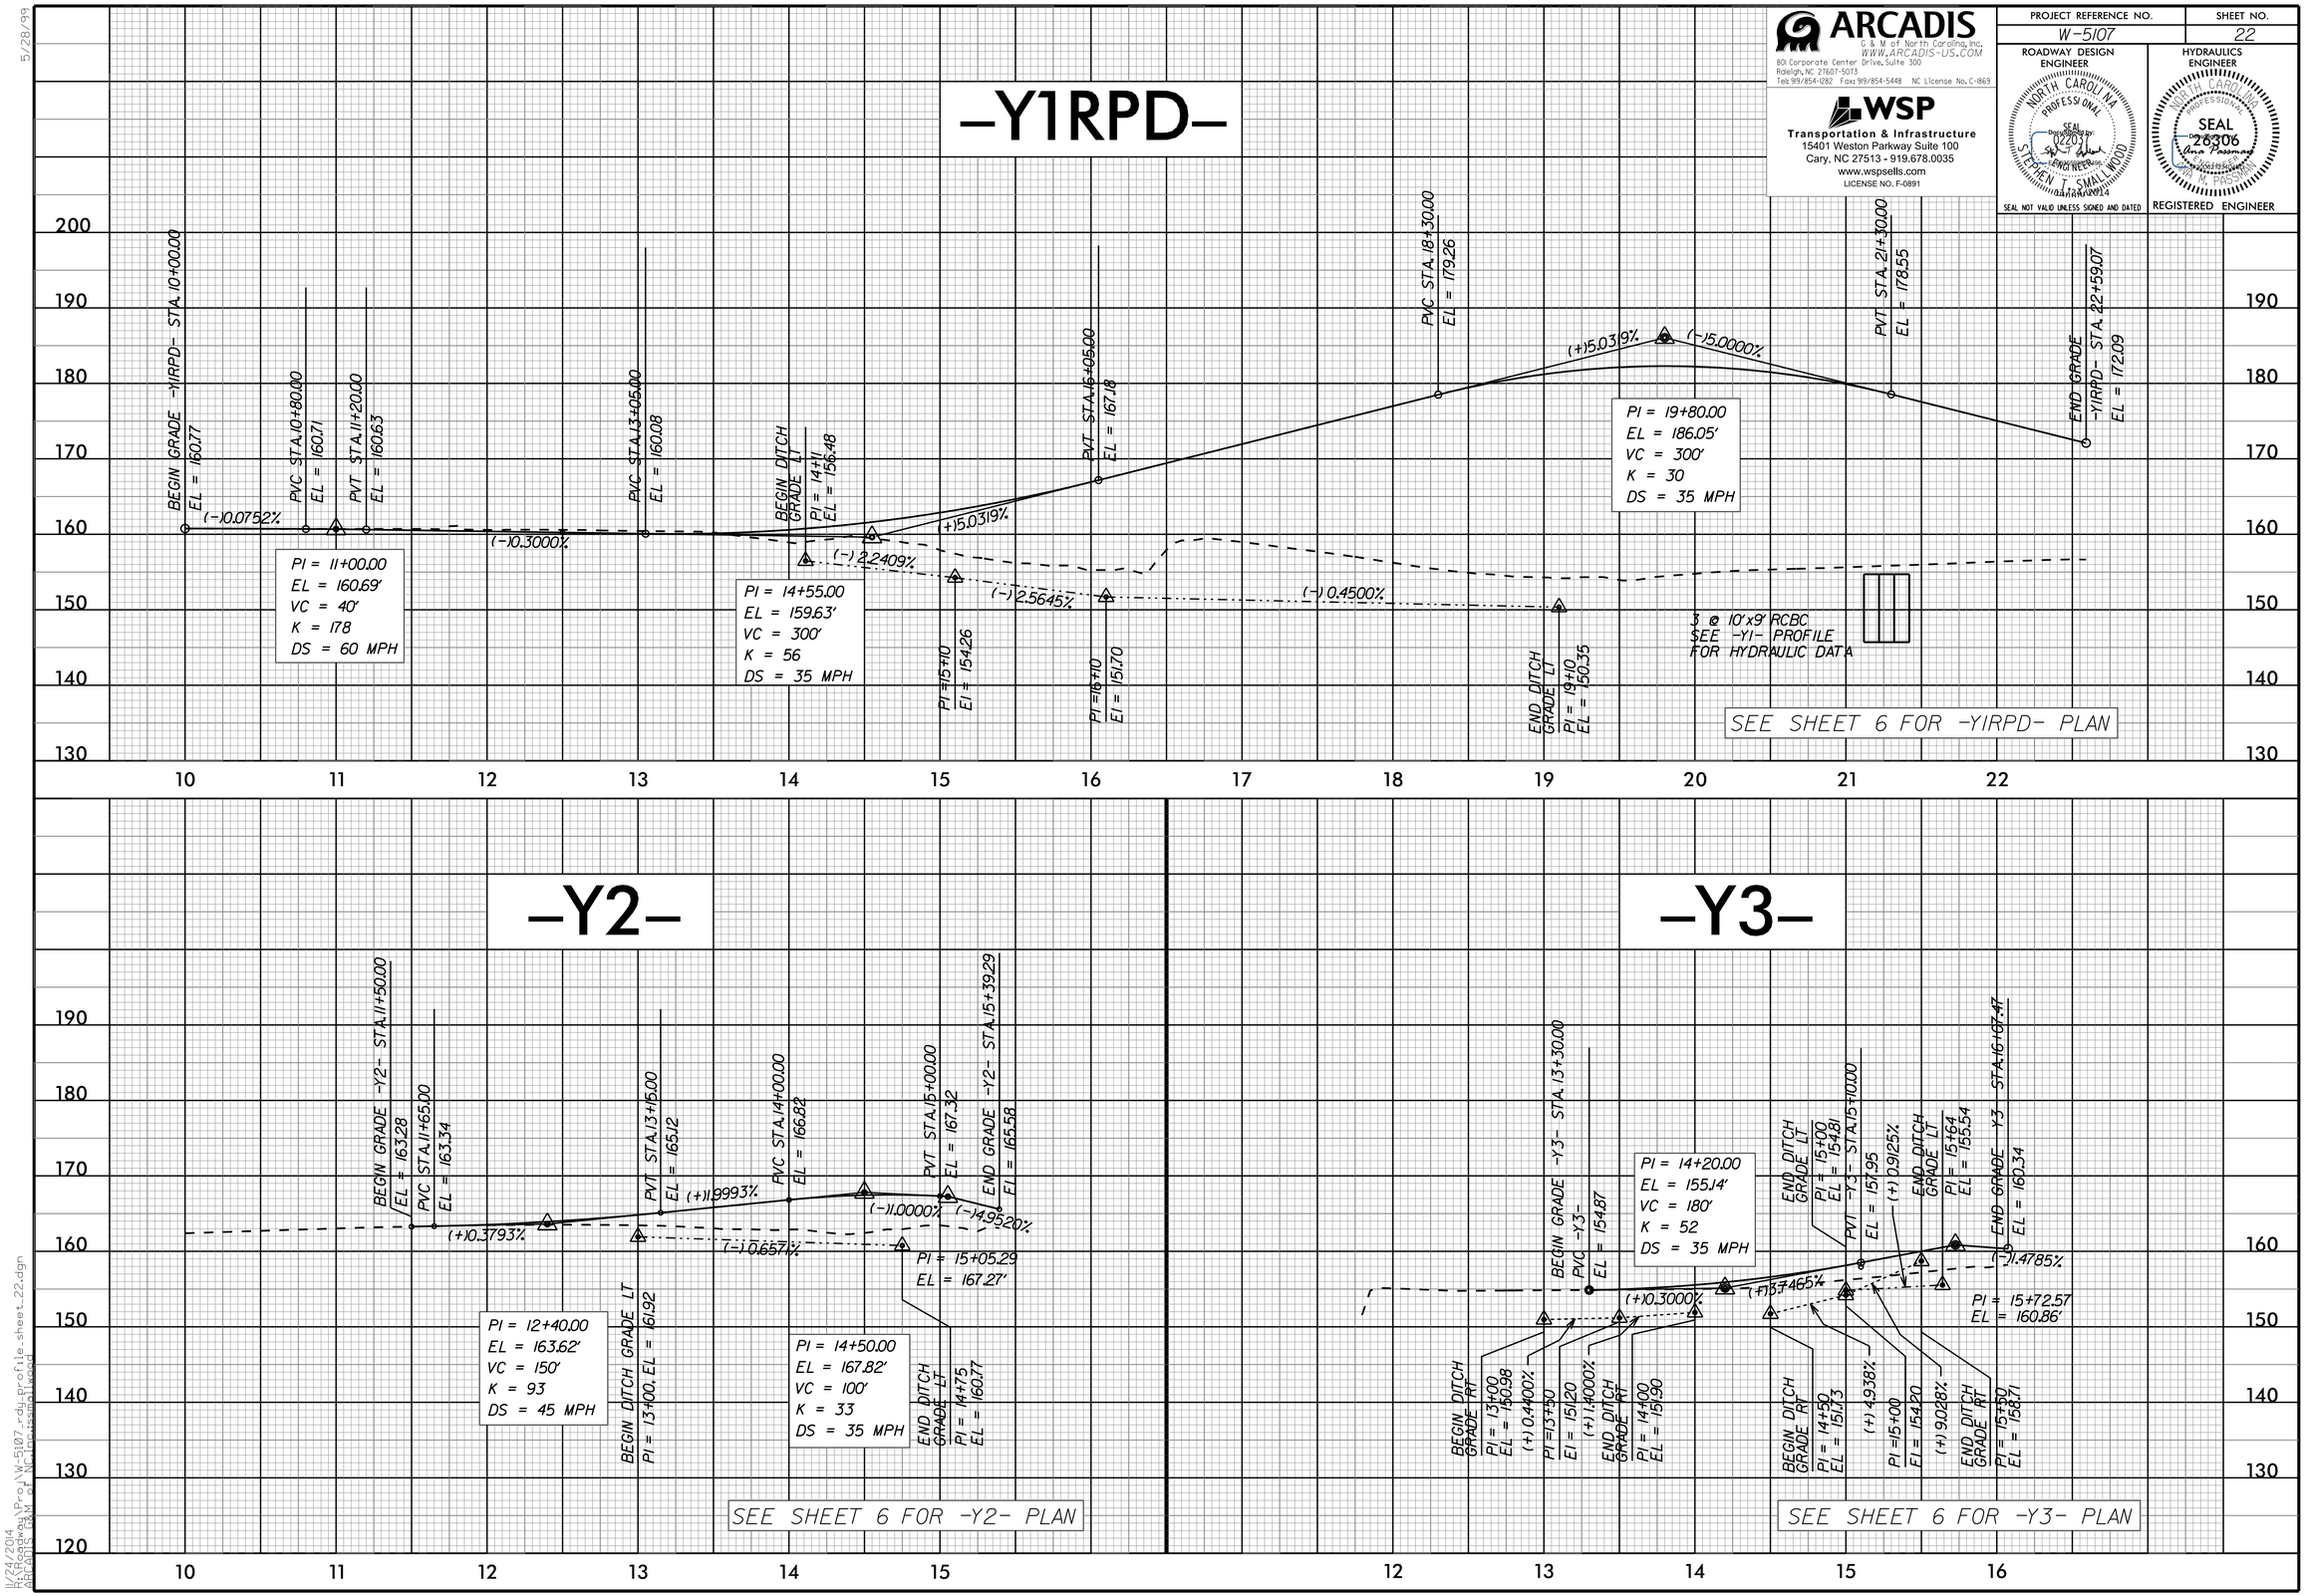

1/24/2014
J:\Projects\Raleigh\Proj\W-5107-rdu-profile_sheet_22.dgn
ARCADIS C&M of NC, Inc. - stephen.smallwood