DocuSign Envelope ID: F24F5670-BA6D-420D-8F71-7F68DC9F3641

5/14/99

PROJECT REFERENCE NO.	SHEET NO.
W-5107	4
R/W SHEET NO.	

ROADWAY DESIGN ENGINEER
NORTH CAROLINA PROFESSIONAL SEAL 022037 ENGINEER STEPHEN T. SMALLWOOD
DocuSigned by: Stephen T. Smallwood 12/12/2014
SEAL NOT VALID UNLESS SIGNED AND DATED

HYDRAULICS ENGINEER
NORTH CAROLINA PROFESSIONAL SEAL 26306 ENGINEER
DocuSigned by: Ann Pasamanick 12/12/2014
REGISTERED ENGINEER

ARCADIS
C & M of North Carolina, Inc.
WWW.ARCADIS-US.COM
801 Corporate Center Drive, Suite 300
Raleigh, NC 27607-5073
Tel: 919/854-1282 Fax: 919/854-5448 NC License No. C-1869

WSP
Transportation & Infrastructure
15401 Weston Parkway Suite 100
Cary, NC 27513 - 919.678.0035
www.wspsells.com
LICENSE NO. F-0891

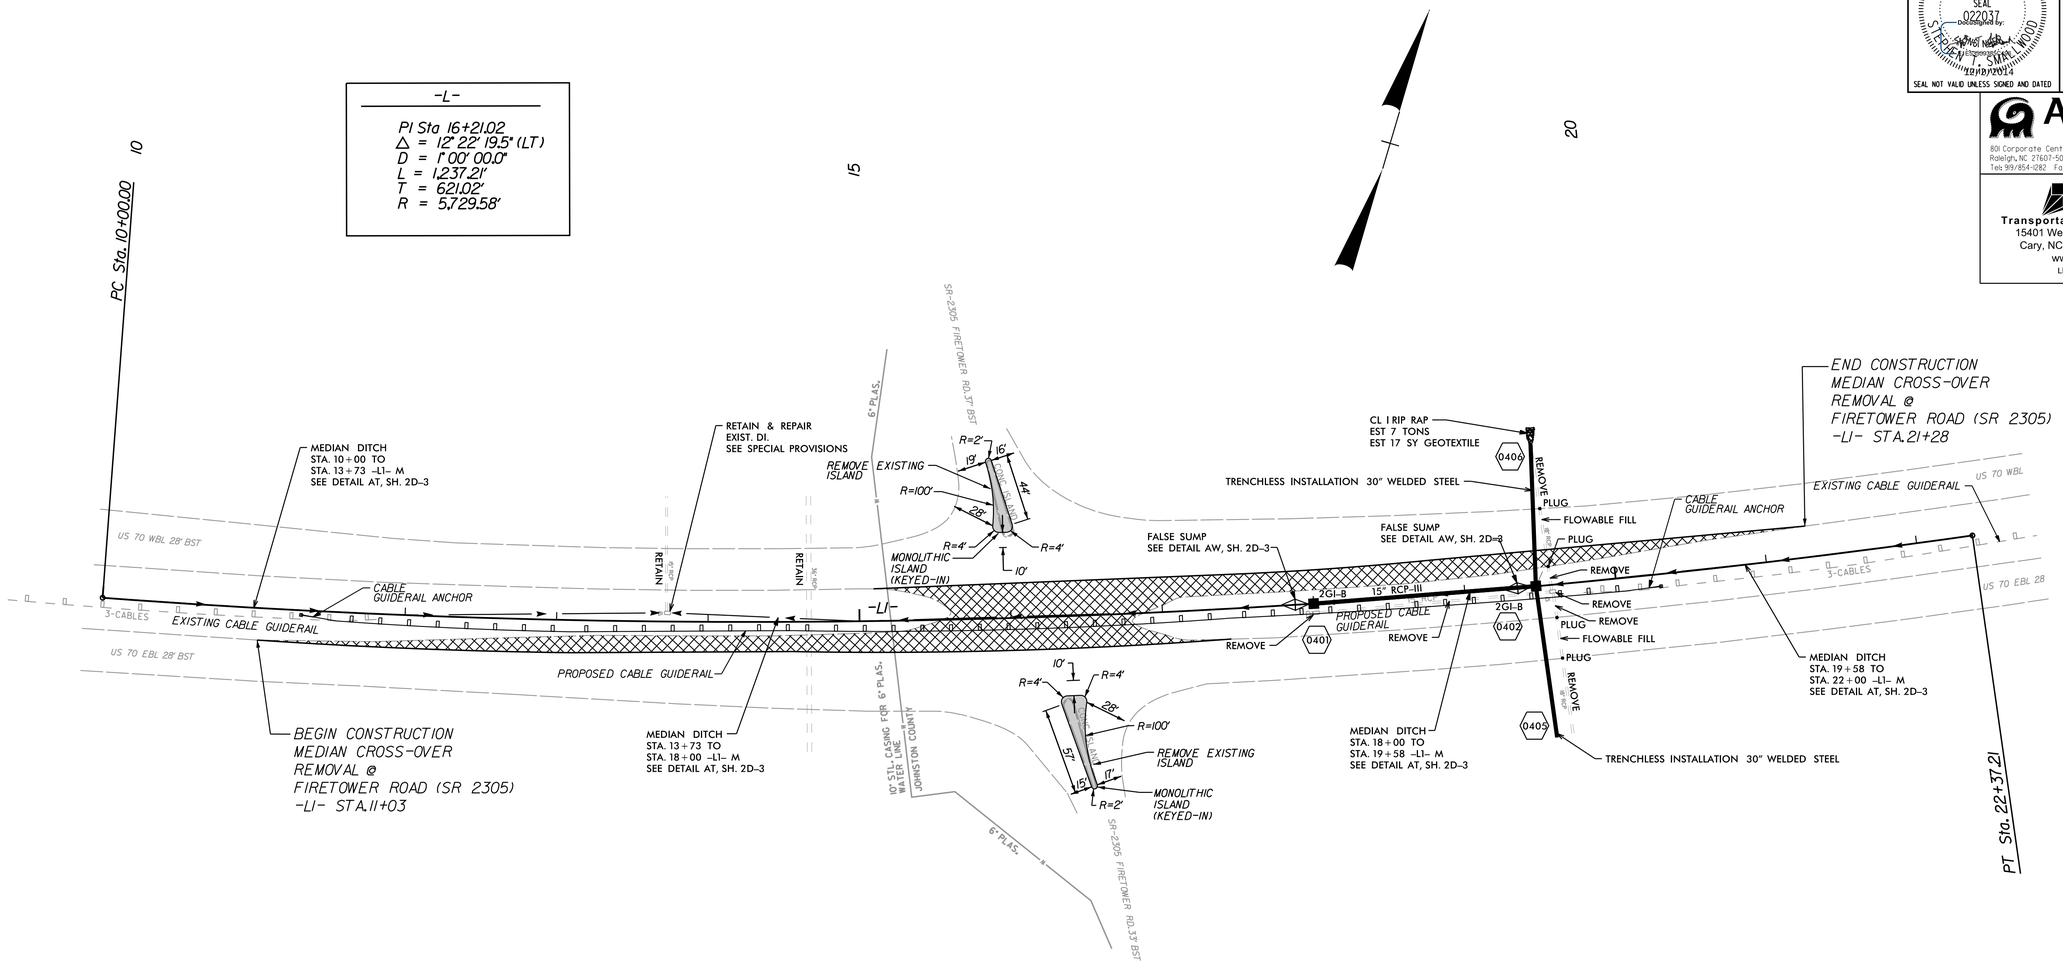

SEE SHEET 13 FOR -L1- PROFILE

12/2/2014
R:\Projects\Prelim\W-5107_rdg_psh4.dgn
C&M of North Carolina\ssmallwood