DocuSign Envelope ID: BD5C394F-E80A-460A-AB72-617F714F47F5

5/14/99

SHEAR POINT DIAGRAM

PROJECT REFERENCE NO.	SHEET NO.
W-5107	2B-1

ROADWAY DESIGN ENGINEER

NORTH CAROLINA PROFESSIONAL SEAL 022037 ENGINEER STEPHEN T. SMALLWOOD

DocuSigned by: 11/22/2019

SEAL NOT VALID UNLESS SIGNED AND DATED
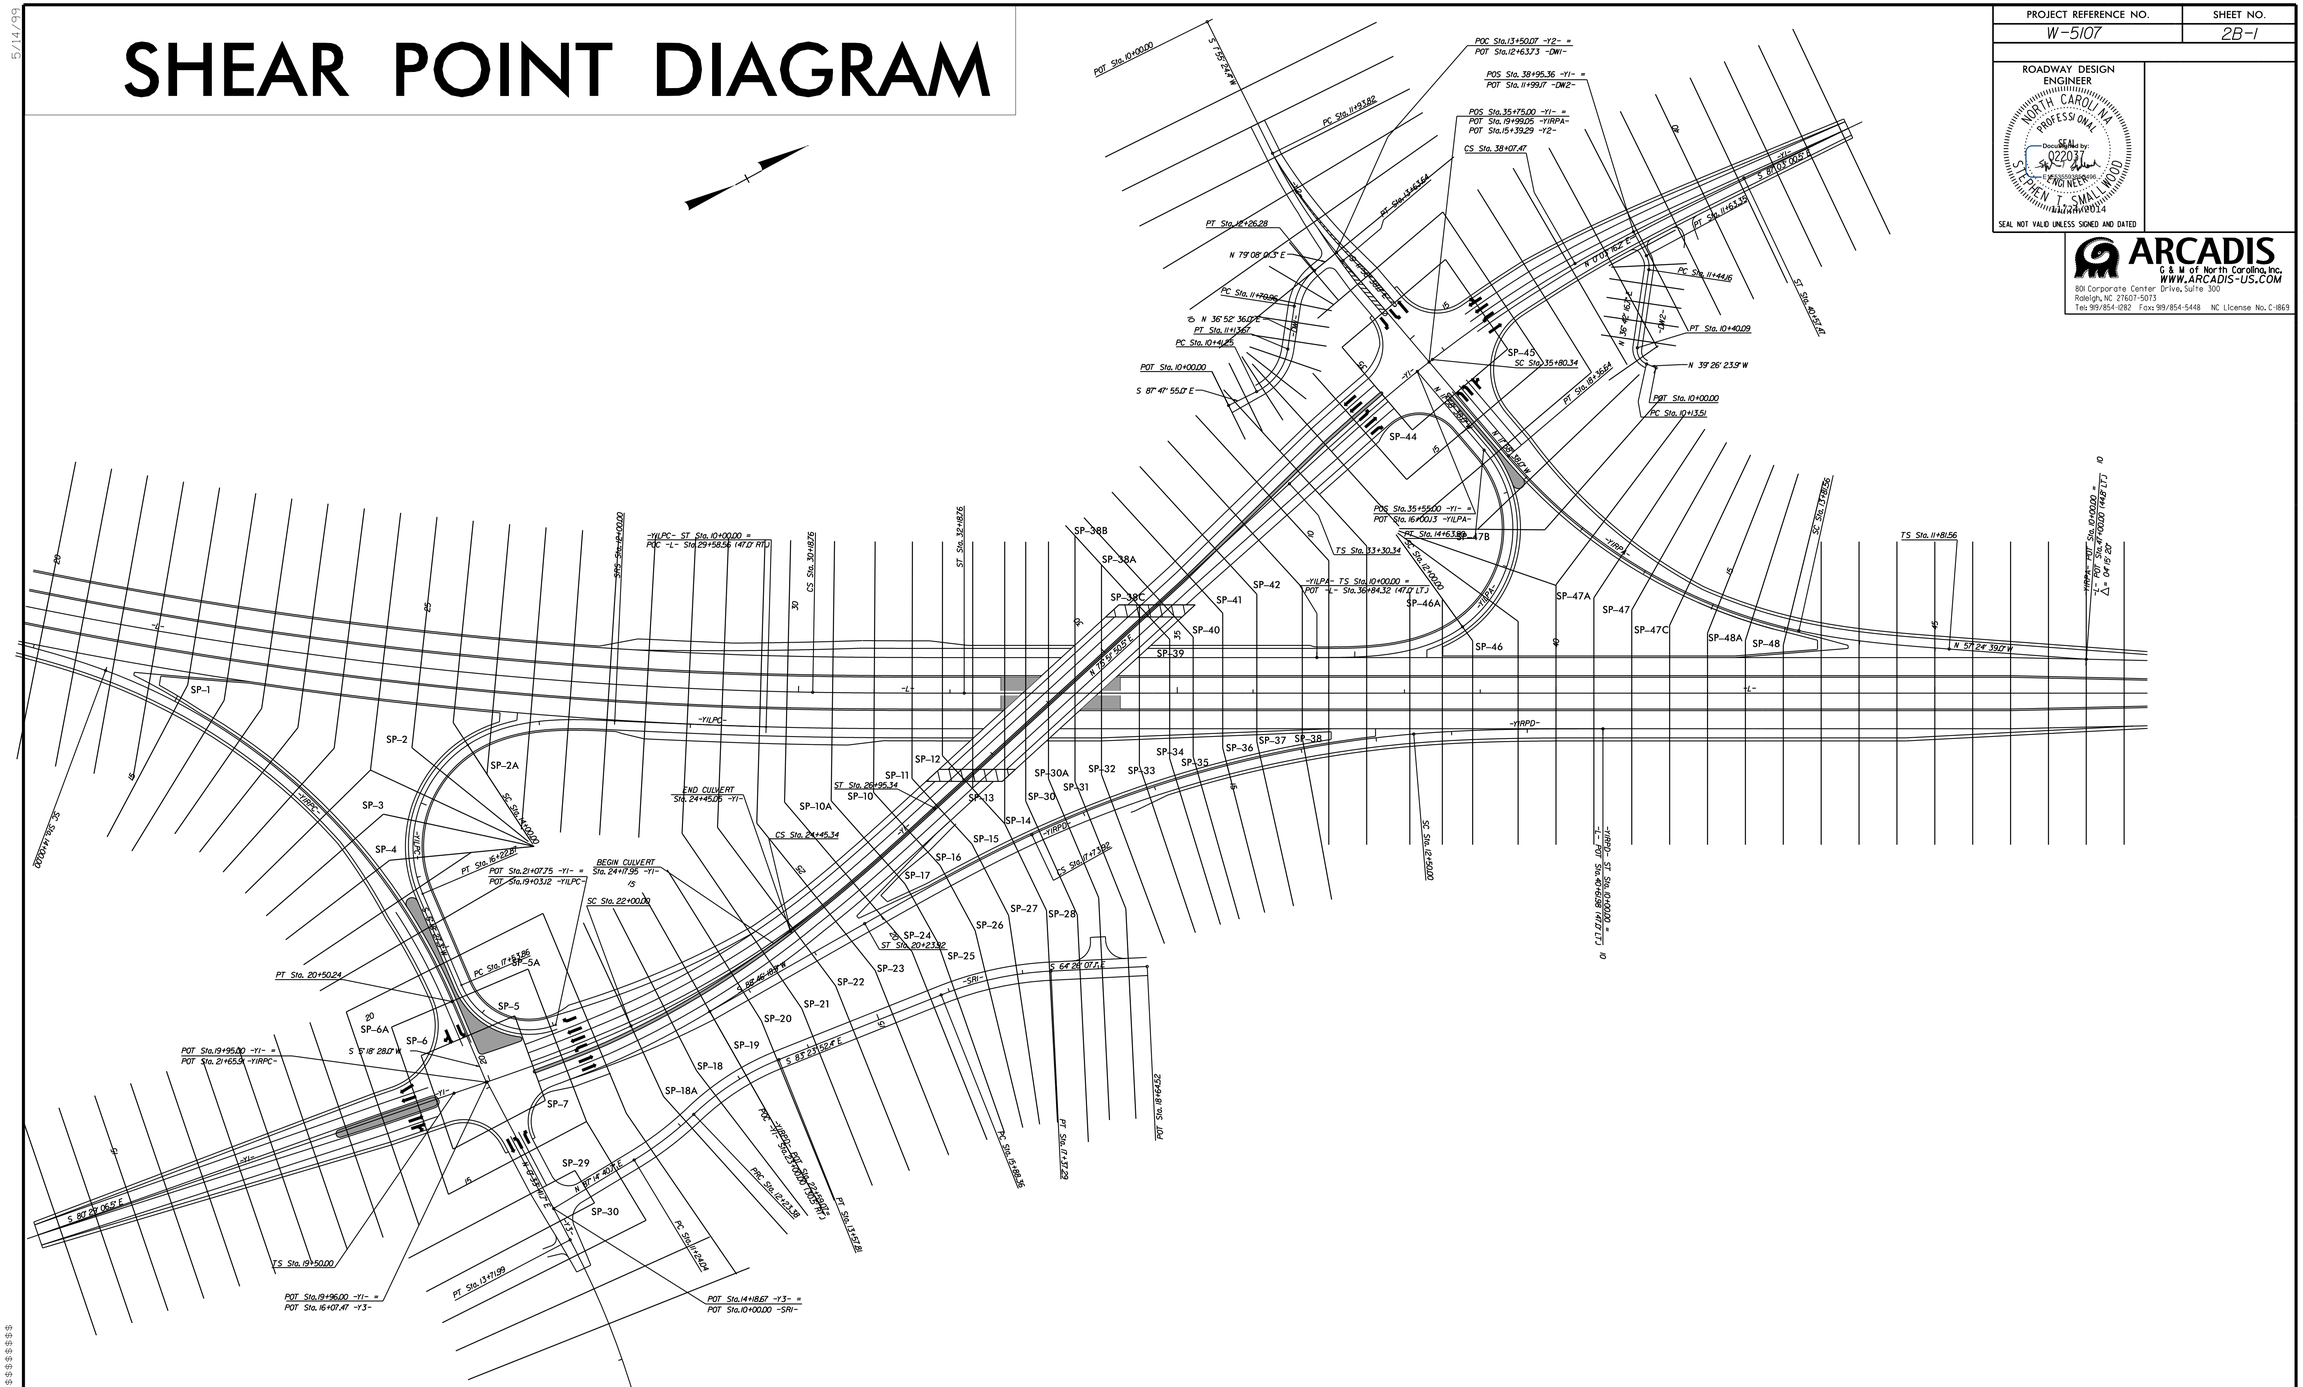
ARCADIS
C & W of North Carolina, Inc.
WWW.ARCADIS-US.COM
801 Corporate Center Drive, Suite 300
Raleigh, NC 27607-5073
Tel: 919/854-1282 Fax: 919/854-5448 NC License No. C-1869