DocuSign Envelope ID: B8F9711C-0DB2-4DFE-93A0-41A57B2B5C02

SHEAR POINT DIAGRAM

PROJECT REFERENCE NO.	SHEET NO.
W-5107	2B-2

ROADWAY DESIGN ENGINEER

NORTH CAROLINA PROFESSIONAL SEAL 022051 ENGINEER STEPHEN T. SMALLWOOD 1/09/2015

SEAL NOT VALID UNLESS SIGNED AND DATED

ARCADIS
C & W of North Carolina, Inc.
WWW.ARCADIS-US.COM
801 Corporate Center Drive, Suite 300
Raleigh, NC 27607-5073
Tel: 919/854-1282 Fax: 919/854-5448 NC License No. C-1869

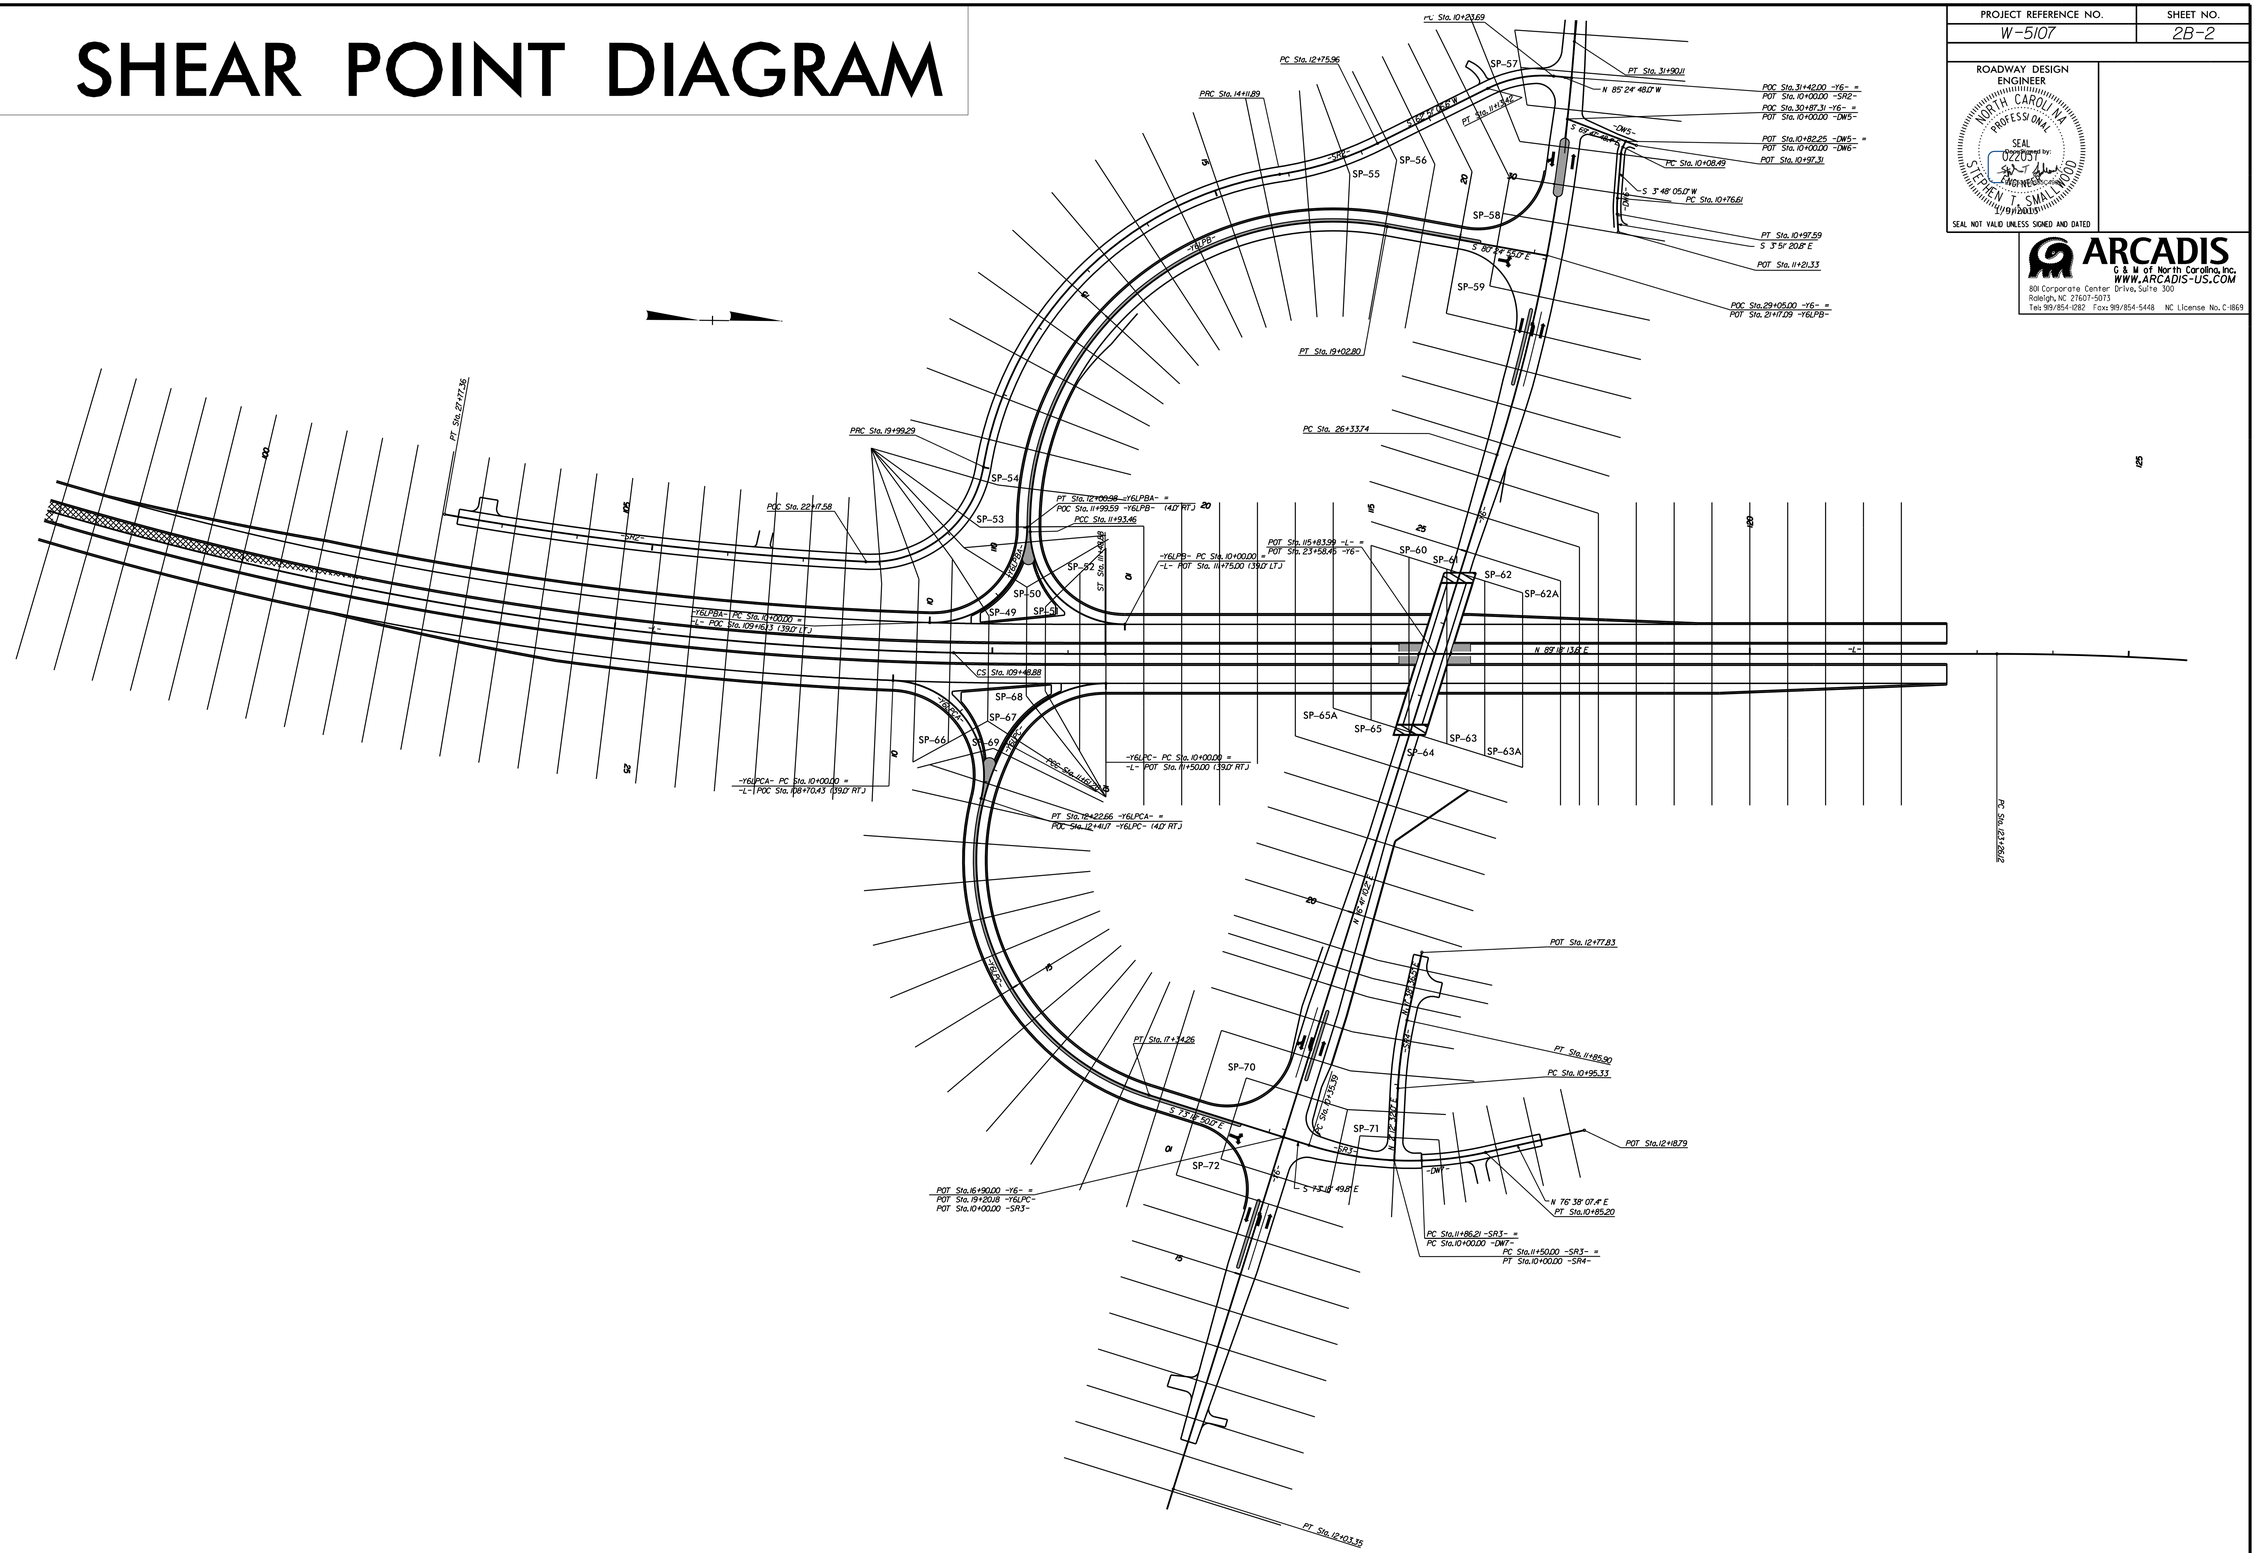

5/14/99
1/9/2015
R:\Roadway\Proj\W-5107_rdy_str_point_2B-2.dgn
ARCADIS C&W NC (pw:pwmain:pwad)