PROJ. REFERENCE NO.	SHEET NO.
W-5107	TMP-5

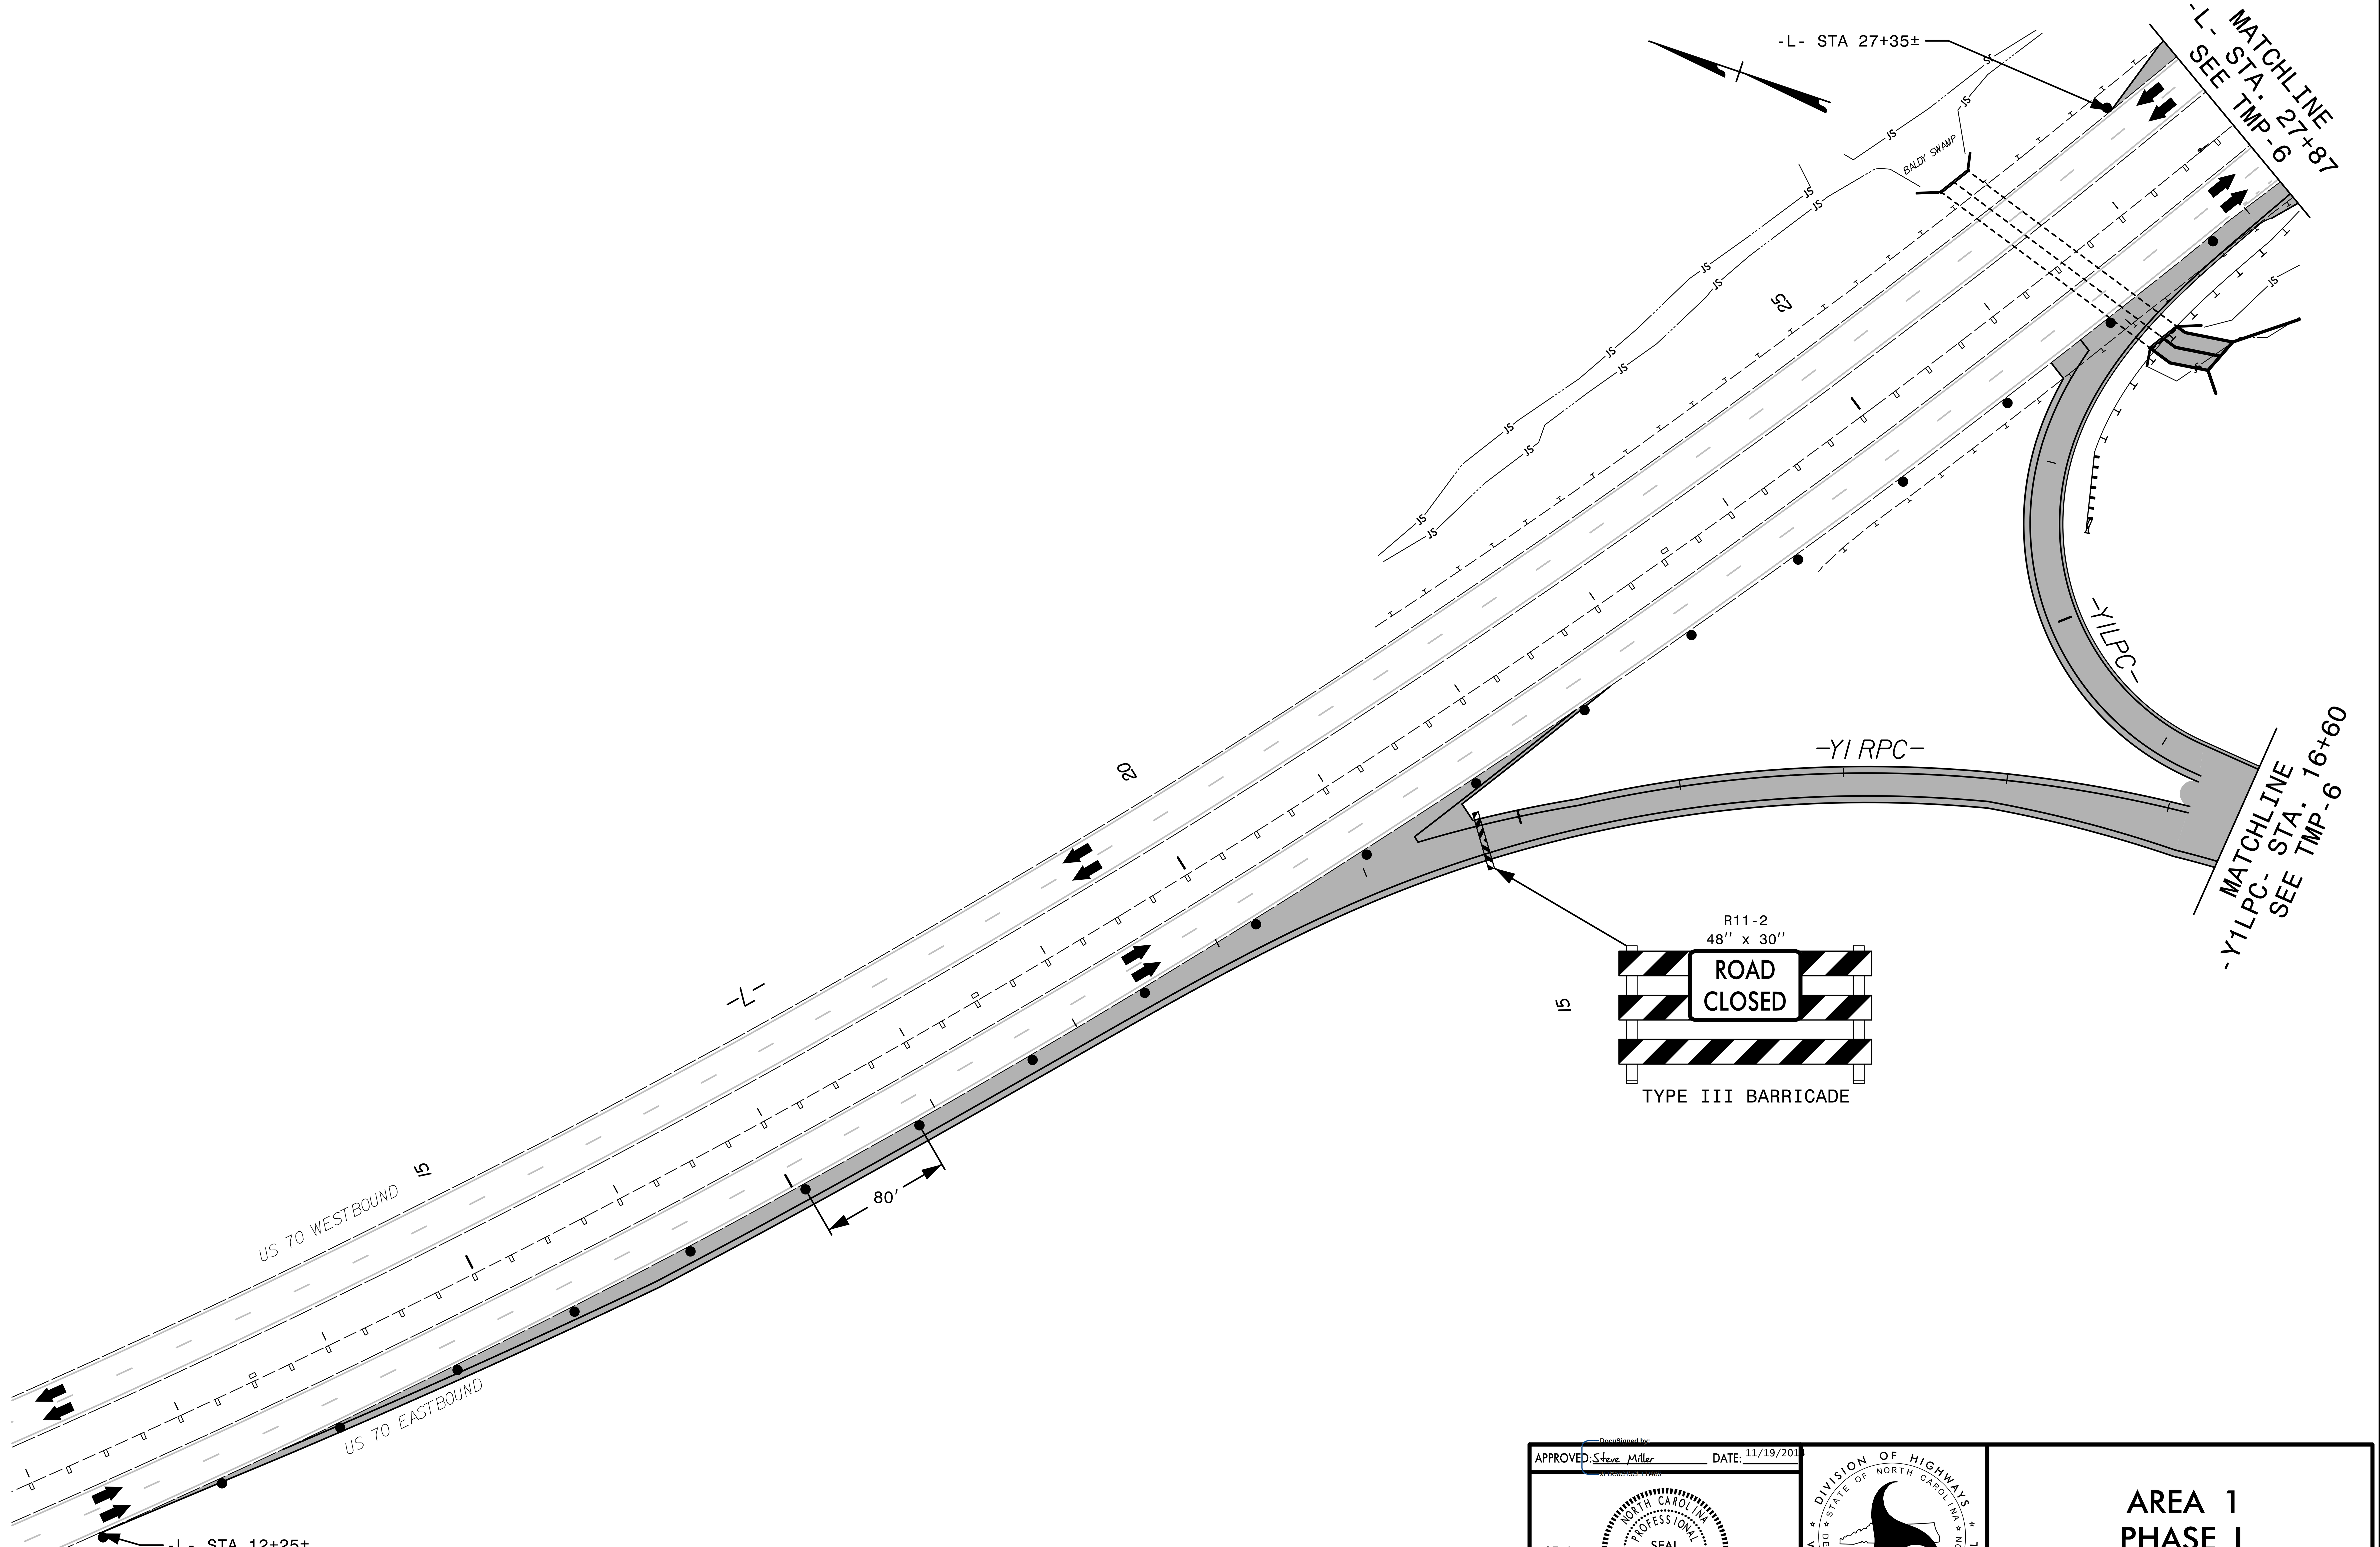

$$$$$SYSTIME$$$$$
$$$$$$$$$DGN$$$$$$$$$$$$$$$
$$$USERNAME$$$$

APPROVED: Steve Miller DATE: 11/19/2014

SEAL

NORTH CAROLINA PROFESSIONAL SEAL 037026 ENGINEER STEVEN D. MILLER

DIVISION OF HIGHWAYS STATE OF NORTH CAROLINA DEPARTMENT OF TRANSPORTATION WORK ZONE TRAFFIC CONTROL

AREA 1
PHASE I
DETAIL