PROJ. REFERENCE NO.	SHEET NO.
W-5107	TMP-24

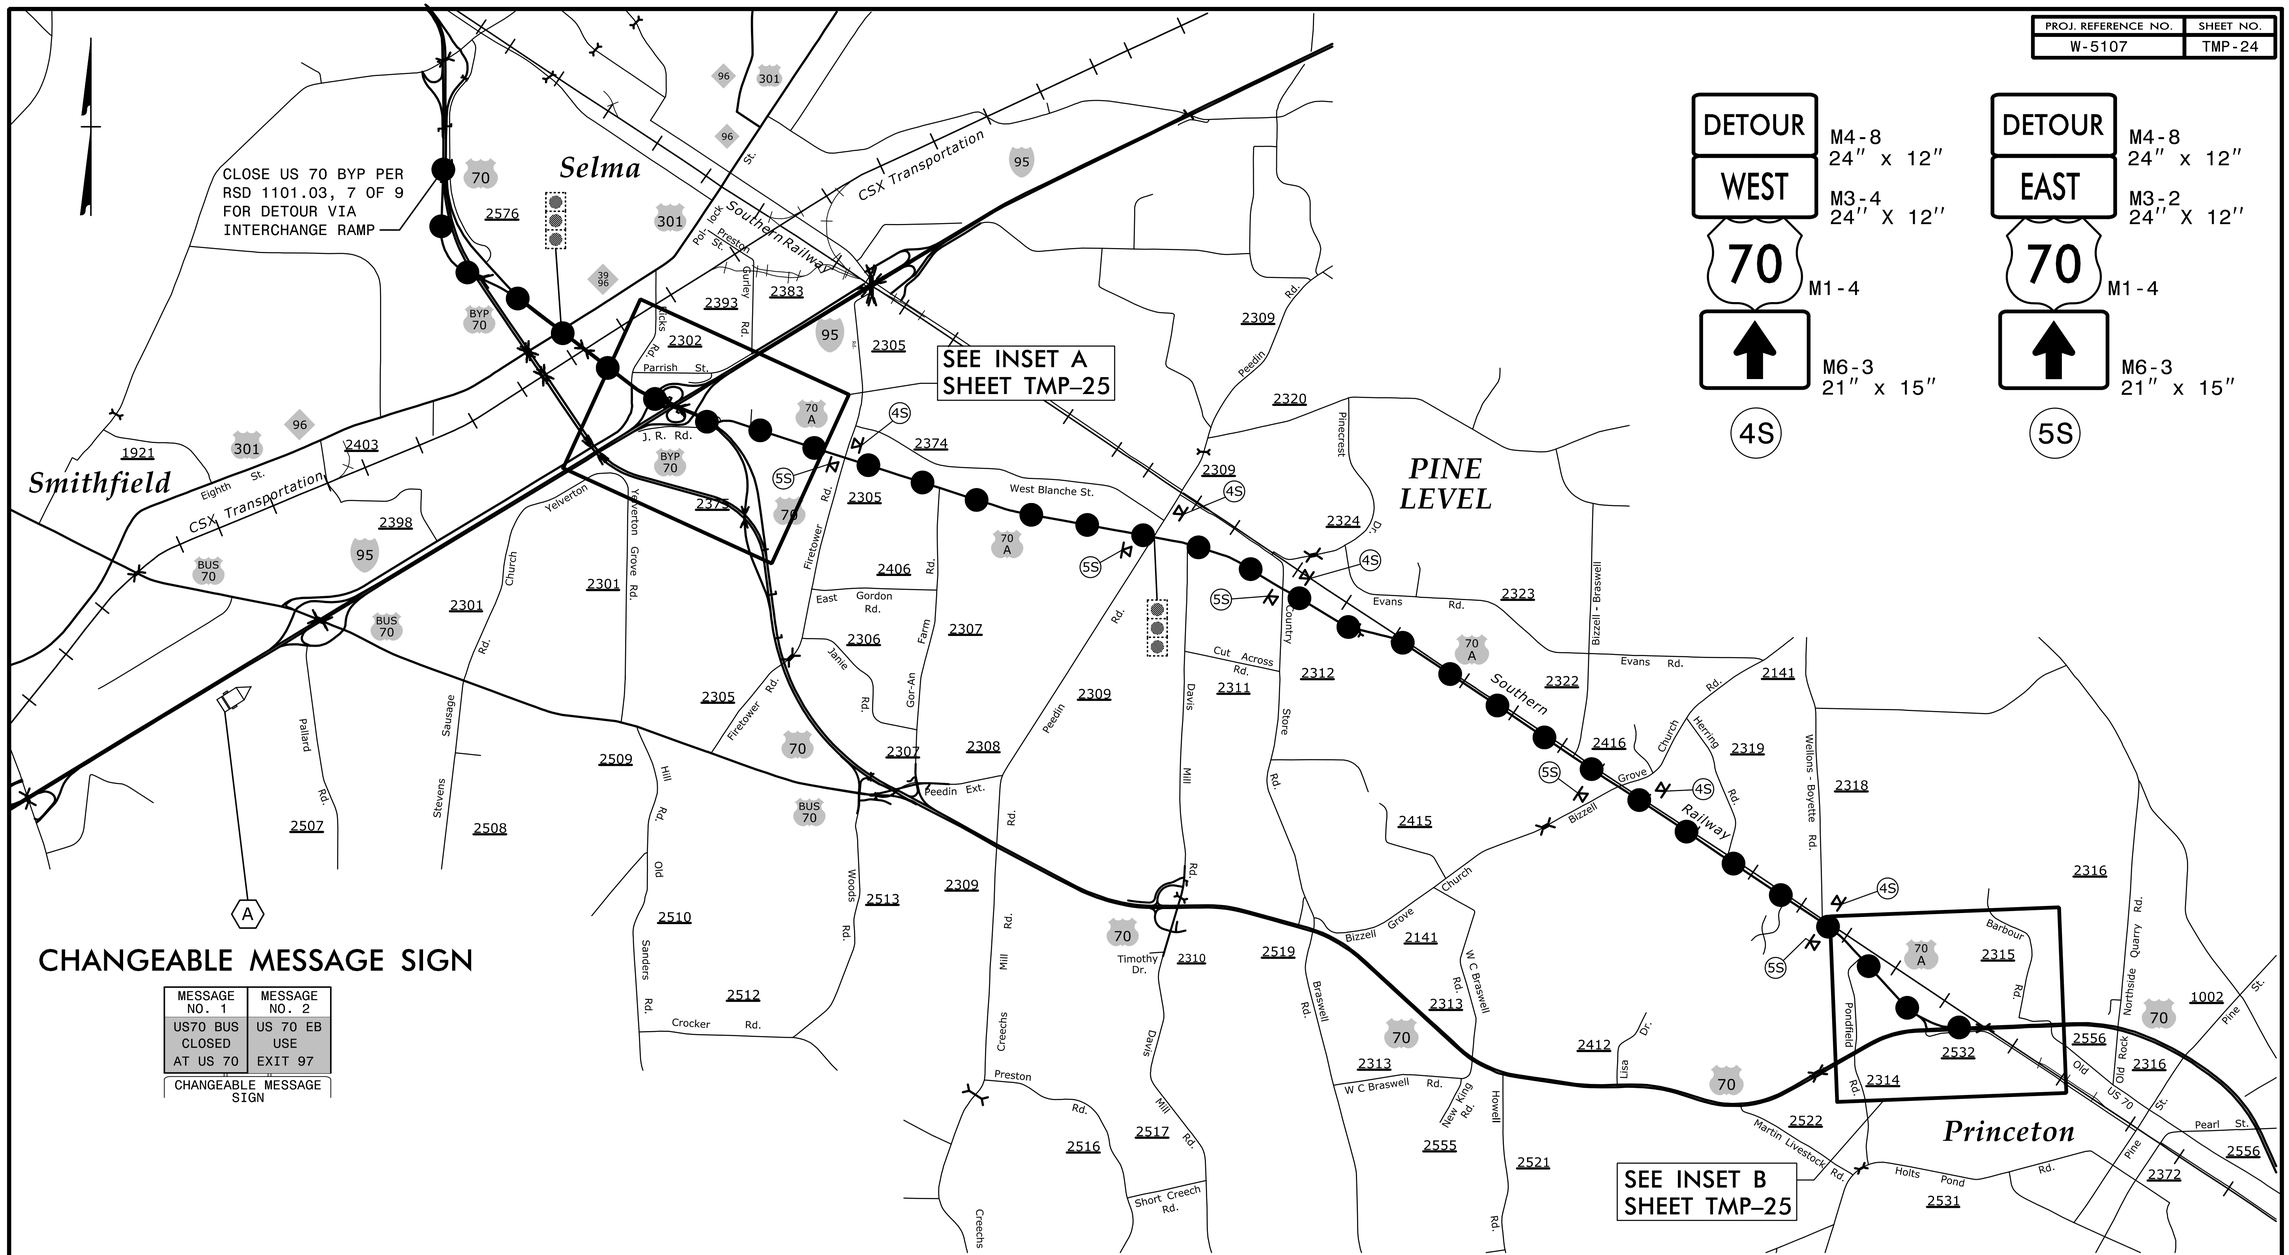

CHANGEABLE MESSAGE SIGN

MESSAGE NO. 1	MESSAGE NO. 2
US70 BUS CLOSED AT US 70	US 70 EB USE EXIT 97

CHANGEABLE MESSAGE SIGN

APPROVED: Steve Miller DATE: 11/19/2019

SEAL

NORTH CAROLINA PROFESSIONAL SEAL 037026 ENGINEER STEVEN D. MILLER

DIVISION OF HIGHWAYS STATE OF NORTH CAROLINA DEPARTMENT OF TRANSPORTATION WORK ZONE TRAFFIC CONTROL

US 70 NIGHT TIME OFF-SITE DETOUR ROUTES

$$$$SYSTIME$$$$
$$$$USERNAME$$$$DGN$$$$